
archer architects

NOTES:

SCHEDULE OF MATERIALS

EXTERNAL WALLS:	BUILDING IN MAIN TO BE FACING BRICKWORK IBSTOCK ANGLIAN RED MULTI RUSTIC AND CHALK WHITE PAINTED ROUGHCAST RENDER WHERE SHOWN.
WINDOW AND DOORS:	WHITE UPVC WINDOW AND DOOR FRAMES WITH CLEAR DOUBLE GLAZING, FROSTED GLASS UP TO 1.7M WHERE SHOWN
ROOF:	SMOOTH BROWN CONCRETE TILES TO PITCHED ROOFS. THREE PLY HIGH PERFORMANCE MEMBRANE FINISH TO FLAT ROOFS. WHITE PAINTED GUTTER FASCIAS AND BARGE BOARDS
BALCONIES:	CRANBORNE STONE - BATH YELLOW COPING
DORMERS:	CHEEKS - CODE 5 LEAD
RAINWATER GOODS:	WHITE UPVC GUTTERS
FENCE:	SPEAR TOP BALCK STEEL FENCE RAIL WITH BRICK PIERS AND STALL RISING WITH CRANBORNE - BATH YELLOW STONE COPING

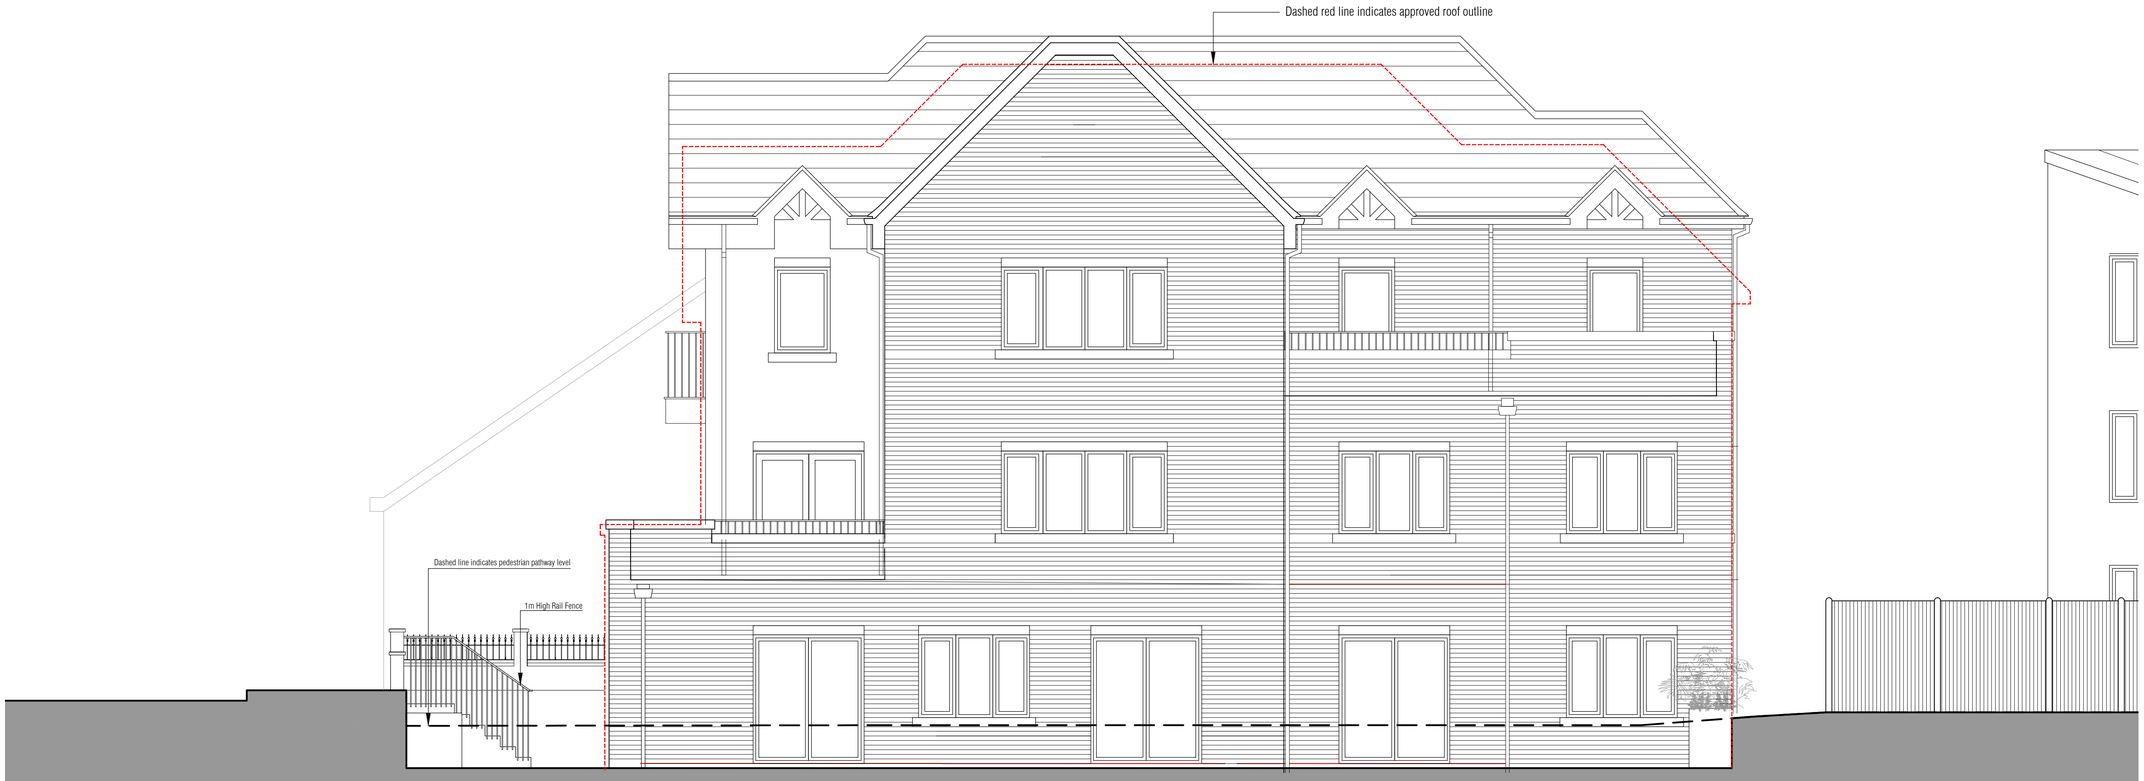

PROPOSED SOUTH ELEVATION (FROM FALLING LANE)

Proposed South Elevation (From Falling Lane)

00.00.2000 DESCRIPTION AA By | AA App.

Revision:

PLANNING

0 0.5 1 1.5 2 2.5 4.0

bar is metres 1:100 on A1
bar is metres 1:50 on A1

archers**stevenage** | suiteB4 first floor | mindenhall court | high street | stevenage | SG13UN t: 01438 365 968
archers**manchester** | 5th floor | citibase | 40 princess street manchester | M16DE t: 0161 228 6020
e:arc@archerarchitects.co.uk www.archerarchitects.co.uk

archerarchitects

Important note: This drawing is issued on the condition that it is not reproduced, disclosed or copied to any unauthorised person without written consent. Copyright archerarchitects All dimensions to be verified on site.

Client
B & K REALTY LTD

Project
91-93 FALLING LANE
WEST DRAYTON, UB7 8AD

Drawing title
PROPOSED SOUTH ELEVATION

Scale	Drawn	Checked
1:50@A1	KH	AA
Date	Issuing Discipline	
13.12.2018	architecture	
Drawing number		Revision
5966 (P) 210		**#**