DO NOT SCALE FROM THIS DRAWING AS LINES MAY STRETCH IN COPYING

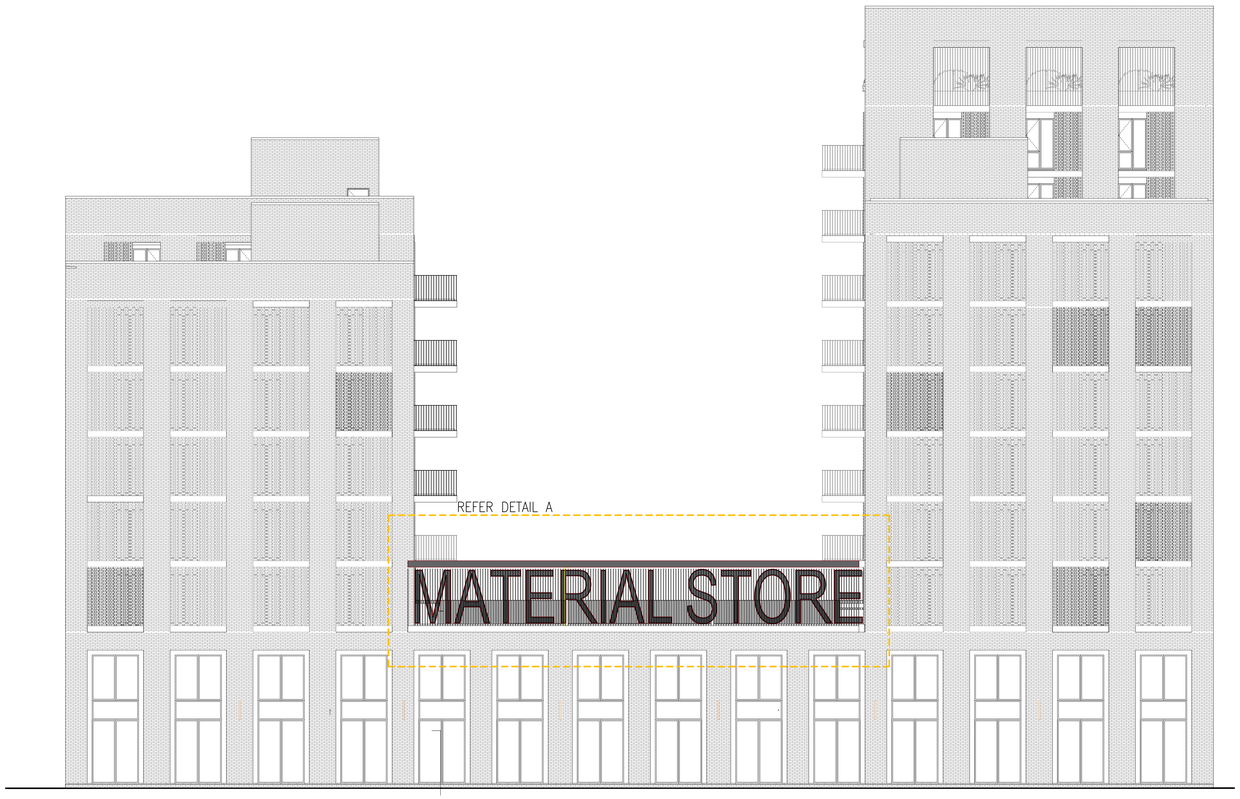

EXISTING NORTH ELEVATION – MATERIAL WALK

0 1 m 3 m 5 m 7m

SCALE 1:100

DETAIL A
EXISTING NORTH ELEVATION – MATERIAL WALK

0 1 m 3 m 5 m 7m

DETAIL A
SCALE 1:50

PROPOSED NORTH ELEVATION – MATERIAL WALK

0 1 m 3 m 5 m 7m

SCALE 1:100

DETAIL A
PROPOSED NORTH ELEVATION – MATERIAL WALK

0 1 m 3 m 5 m 7m

DETAIL A
SCALE 1:50

NOTES

REV.	DATE	PURPOSE	DRAWN
D	12/10/23	LAYOUT AMENDED	AC
C	09/10/23	ISSUED FOR PLANNING	VP
B	27/09/23	ISSUED ICEN FOR COMMENTS	VP
A	21/09/23	ISSUED TO CLIENT	AC

CLIENT GREYSTAR, FIZZY LIVING

PROJECT 6 PRESSING LANE, HAYES, UB3 1DR

TITLE MATERIAL WALK
EXISTING AND PROPOSED NORTH ELEVATIONS

REVISION	DWG No	SKK4177/007	SCALE	A3.SHH @ A3
D	DATE OCT 23	DRAWN AC	CHECKED APP	

SKK DESIGN

INTERIOR, ARCHITECTURAL & RETAIL DESIGN

The Mill
Stortford Road
Hatfield Heath
CM22 7DL

Tel: 01279 873010
www.skkdesign.com