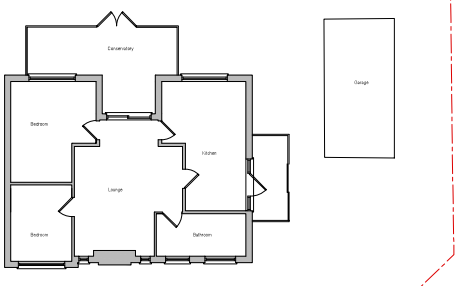

Existing Ground Floor Plan
Scale 1:100

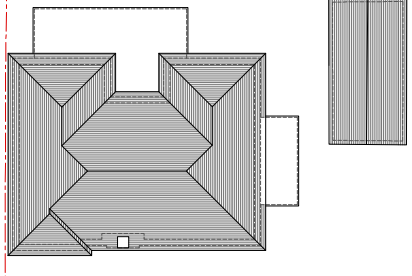

Existing Roof Plan
Scale 1:100

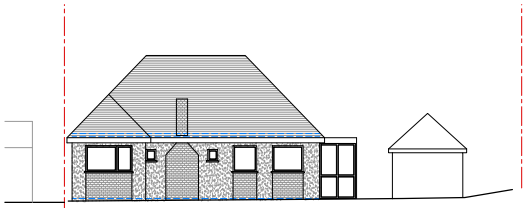

Existing Front Elevation
Scale 1:100

Existing Rear Elevation
Scale 1:100

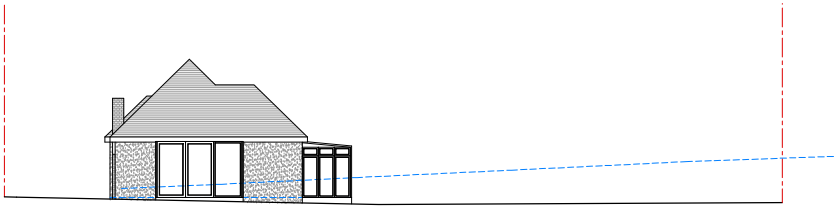

Existing Side Elevation
Scale 1:100

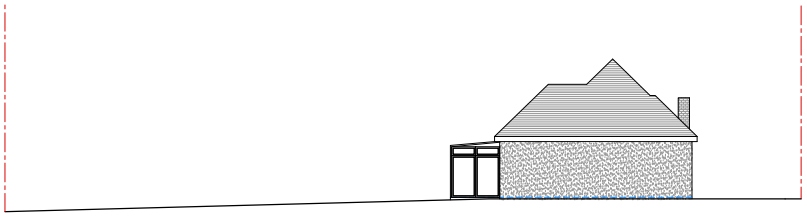

Existing Rear Elevation
Scale 1:100

Revision	Date	Description

Important Note:
All dimensions are to be strictly checked on site before any work is put in hand and any discrepancies are to be reported to the architect prior to the commencement of any work.
All dimensions, levels, sizes, positions and locations of services are to be verified by the appointed contractor on site prior to construction works. Any discrepancies must be reported to the architect/surveyor/engineer or responsible person(s) immediately.
The contractor is responsible for ensuring compliance with the relevant bylaws, and appropriate local authorities are informed, for any building control work where necessary and all associated costs, prior to any work on site.
This drawing is copyrighted. It cannot be reproduced in whole or part or used for the manufacture of any article without the written permission of the copyright holders.
This drawing is to be read in conjunction with all relevant architect, service engineer's and drawings and specifications.

Paper Size: A1

Scale: 1:100
Revision: 1st
Date: Nov-21
Drawn By/Checked By: ------

B-12 Development
Architectural consultancy

Site Address: 59 Elm Ave, Ruislip, HA4 6PE

Drawing Title: Existing Plans & Elevations

Drawing Number: EA59-AP3-1001

0 1 2 3 4 5 10m

COPYRIGHT © 2018