



Proposed Front Elevation
Scale 1:100

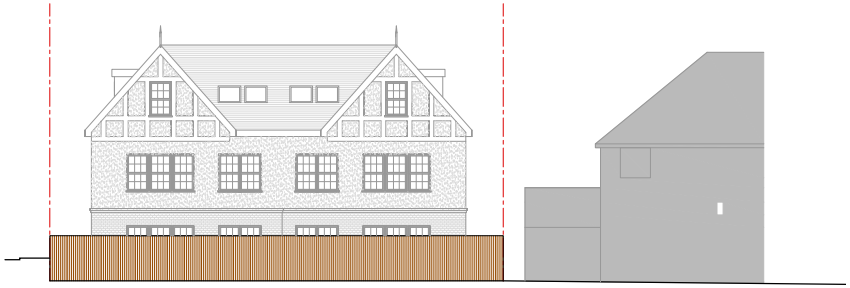

Proposed Side Elevation
Scale 1:100




Proposed Rear Elevation
Scale 1:100

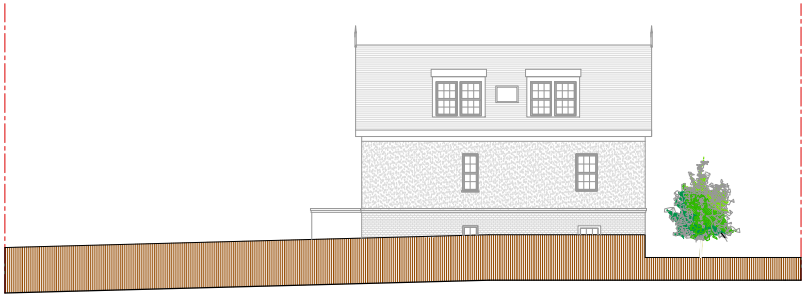

Proposed Side Elevation
Scale 1:100



Feather board Fencing

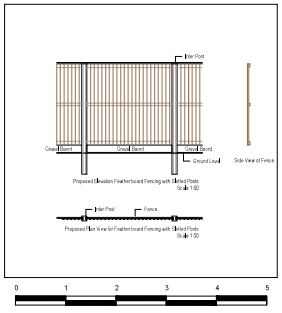

Revision	Date	Description
A	10.21	Boundary Revised

Important Notes:
This drawing is to be read in conjunction with all relevant architect, service engineer's and drawings and specifications.

Paper Size: A1

Scale: 1:100
Revision: A
Date: Nov-21
Drawn By/Checked By: ------

B-12 Development
Architectural consultancy

59 Elm Ave
Ruislip
HA4 8PE

Proposed Elevations
Showing Boundary Treatment

Drawing Number: EA59-AP3-1008

0 1 2 3 4 5 10m

COPYRIGHT© 2018