




NORTH WEST ELEVATIONS

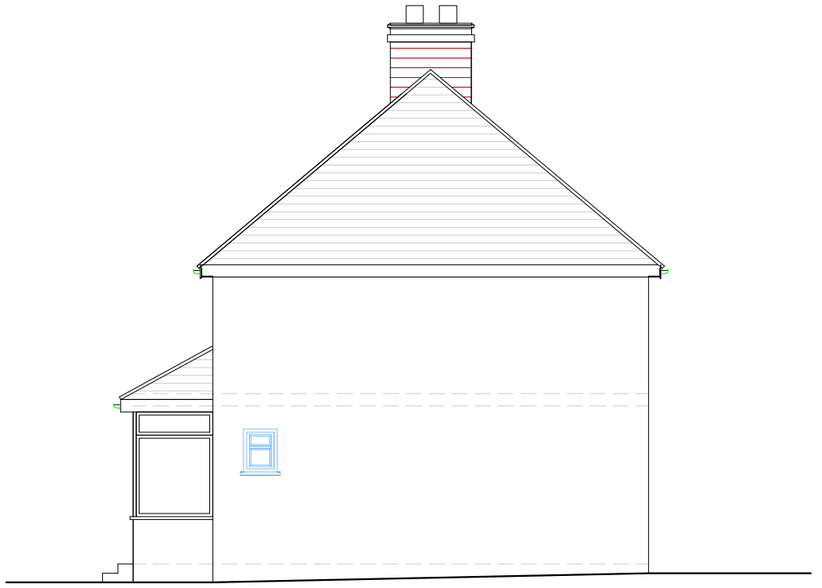

SOUTH WEST ELEVATIONS

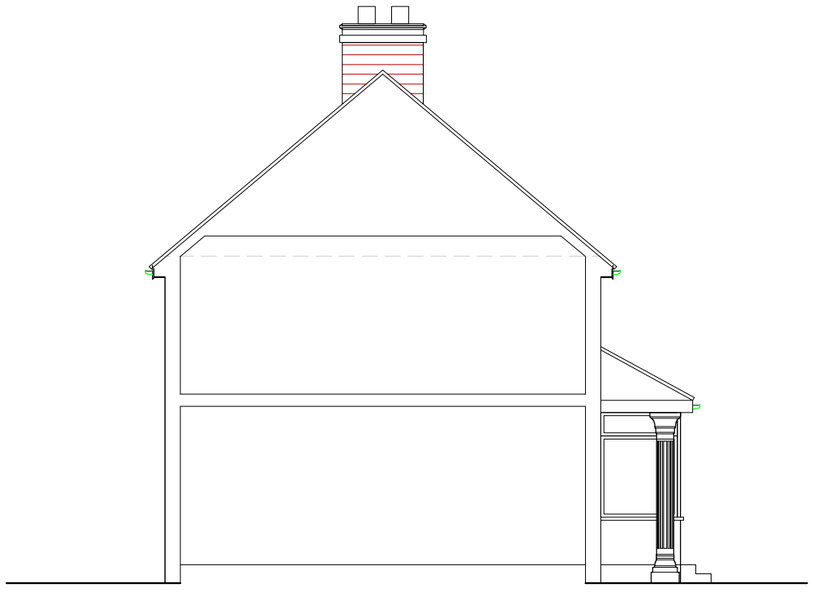

NORTH EAST ELEVATIONS

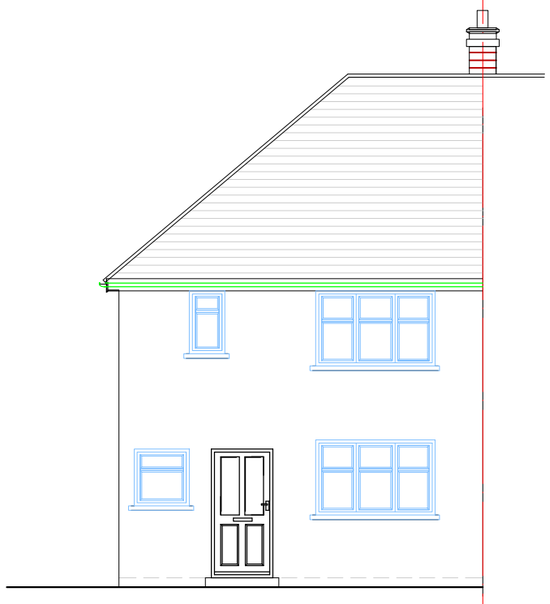

SOUTH EAST ELEVATIONS

EXISTING ELEVATIONS

15 Kingsway, Hayes, UB3 2TS

Scale Bar 1:100 @ A3 Metres

0 1 2 3 4 5 6 7 8 9 10

THE GILLETT MACLEOD PARTNERSHIP
Chartered Architects & Town Planning Consultants
1 High Road Old Eastcote Pinner Middlesex HA5 2EW tel. 0208 868 1333

Drg. No. 18/3206/6
Scale 1:100@A3
Date 07/09/18
Drawn by SB

REVISION

© drawer