


NORTH WEST ELEVATIONS

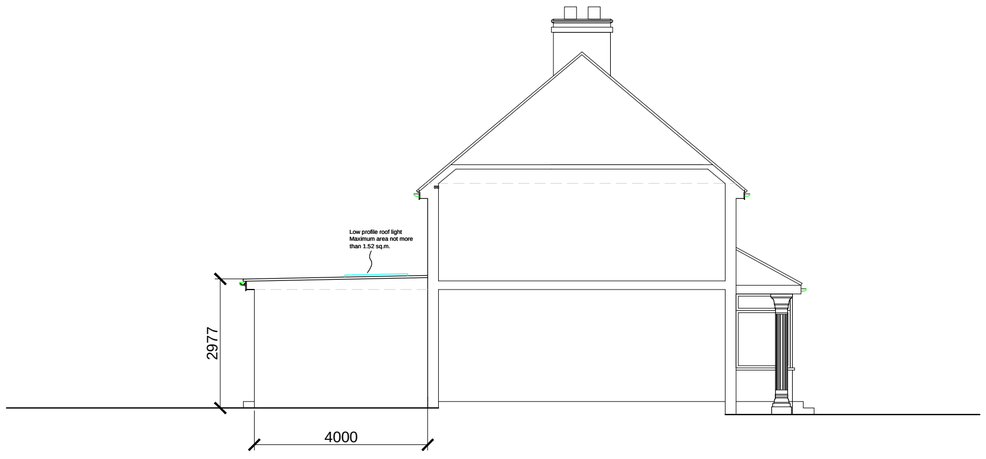

SOUTH WEST ELEVATIONS




NORTH EAST ELEVATIONS



SOUTH EAST ELEVATIONS

# PROPOSED ELEVATIONS

*15 Kingsway, Hayes, UB3 2TS*

1:100 @ A2

0 1 2 3 4 5 6 7 8 9 10 Metres

THE GILLETT MACLEOD PARTNERSHIP
Chartered Architects & Town Planning Consultants
1 High Road Old Eastcote Pinner Middlesex HA5 2EW tel. 0208 868 1333

Drg. No. 18/3206/7
Scale 1:100
Date 07/09/18
Drawn by SB

REVISION
C drawer