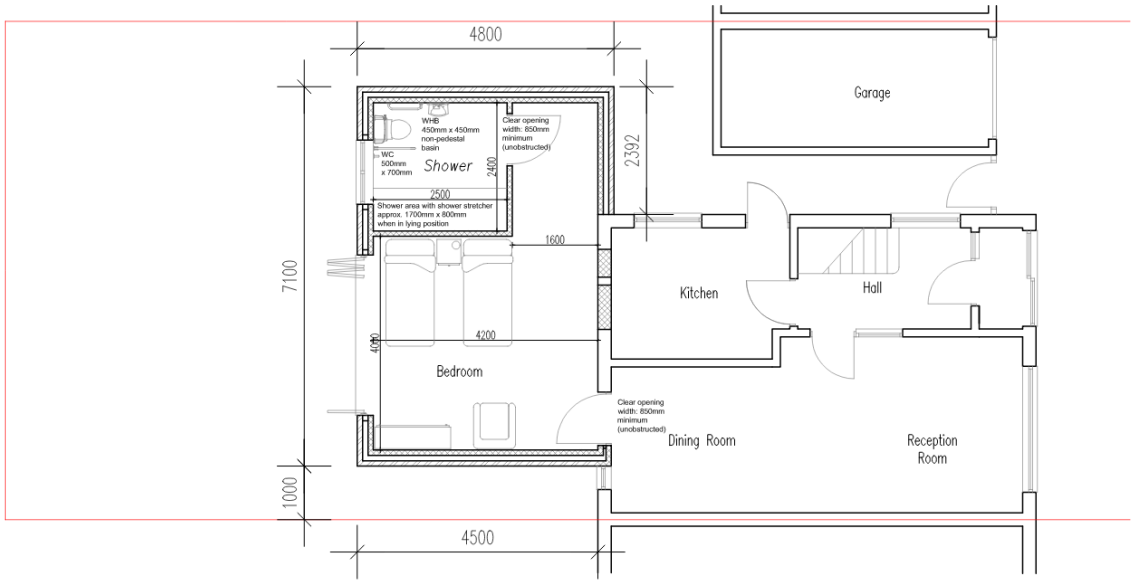

PROPOSED GROUND FLOOR PLAN

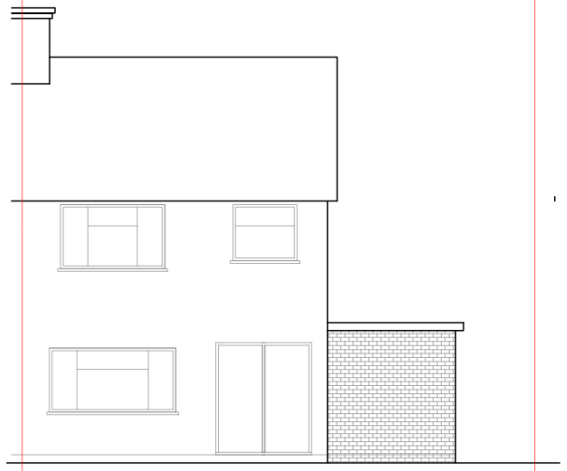

PROPOSED FRONT ELEVATION

BLOCK PLAN @ 1:500

NOTE: ELECTRICAL AND PLUMBING, CENTRAL HEATING TO BE CLIENT'S INSTRUCTIONS.

SERVICES:
BUILDER TO LOCATE POSITION AND DIRECTION OF ALL SERVICES,INCLUDING GAS, ELECTRICITY, WATER, TELECOMMUNICATIONS,CABLE AND MAKE DUE PROVISION FOR THEIR PROTECTION AND REROUTING IF NECESSARY.

SCHEDULE OF MATERIALS

WALLS: BRICKWORK TO MATCH EXISTING

ROOF: FLAT FELT ROOF

DOORS/WINDOWS: IN U.P.V.C SYSTEM COLOUR WHITE TO MATCH EXISTING.

STORMWATER GUTTERS AND DOWN PIPES TO MATCH EXISTING AND CONNECTION INTO EXISTING SYSTEM.

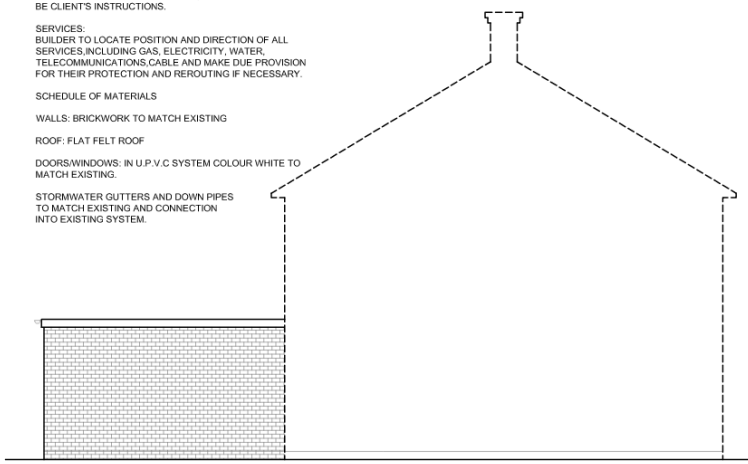

PROPOSED SIDE ELEVATION

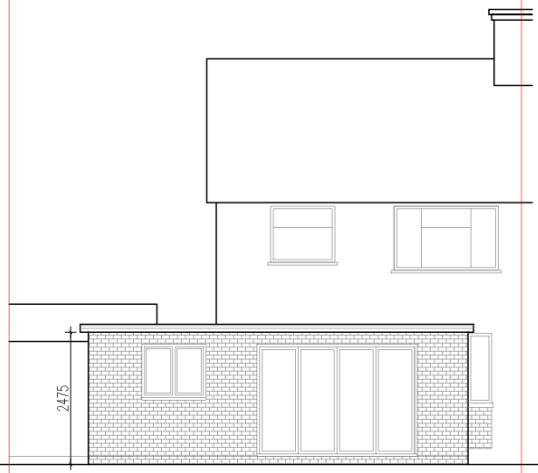

PROPOSED REAR ELEVATION

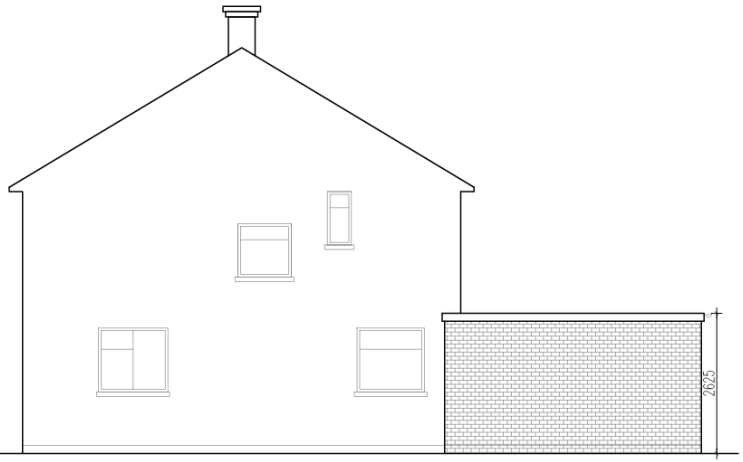

PROPOSED SIDE ELEVATION

SCALE 1:100

0 1 2 3 4 5m

NOTE:
THIS DRAWING IS COPYRIGHT AND MUST NOT BE REPRODUCED WHOLLY OR IN PART WITHOUT PRIOR PERMISSION.

NOTE:
DO NOT SCALE FROM THIS DRAWING
DISCARD DO NOT SCALE FOR PLANNING PURPOSE
NB: THIS IS A DESIGN INTENTION DRAWING ONLY. ALL DIMENSIONS TO BE CHECKED ON SITE.

STANDARDS:
STANDARDS OF WORK & MATERIALS ALL TO COMPLY WITH BRITISH STANDARDS AND CODES OF PRACTICE, AND THE CURRENT BUILDING REGULATIONS

PLANNING ISSUE

REV	AMENDMENTS	DATE

PROJECT:
-
59 Langdale Drive
Hayes
UB4 8SS

TITLE:
PROPOSED FLOOR PLAN AND ELEVATIONS

DRAWN:	SCALE:	DATE:	JOB No.	DRAWING No.	REV:
MA / YM	1: 100 @ A3	FEB 21		02	E

Designcom Architectural Services
Unit 78, Norfolk House,Saxon Gate West
Milton Keynes, MK9 2DL
Tel: 01908242135, Mob 07817364773,
Fax 01908242135, Email:info@design-com.co.uk