
06/1135

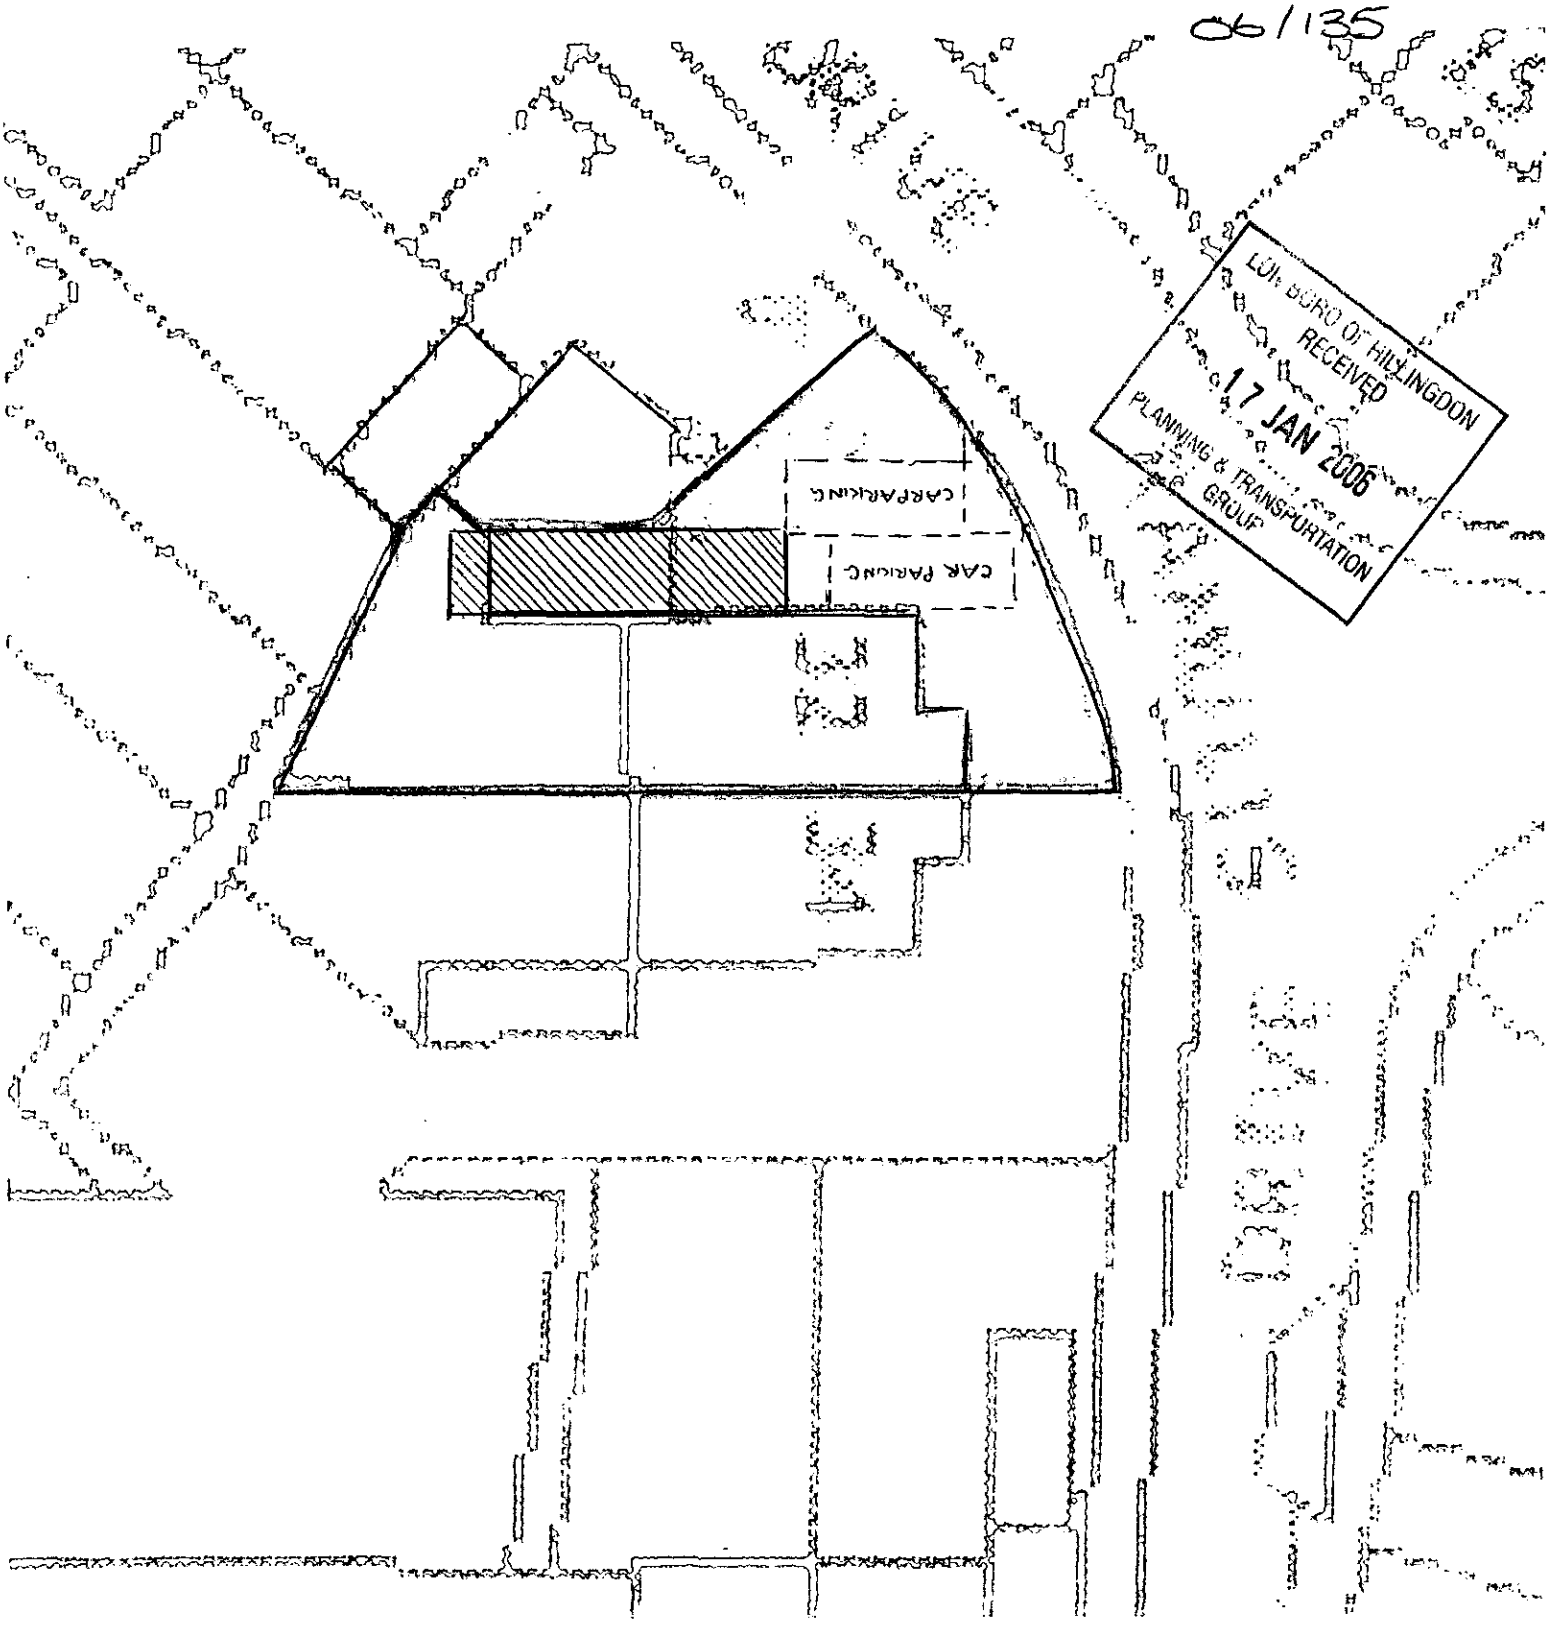

LONDON BORO OF HILLINGDON
RECEIVED
17 JAN 2006
PLANNING & TRANSPORTATION
GROUP

SITE PLAN
SCALE 1:200