


06/1135

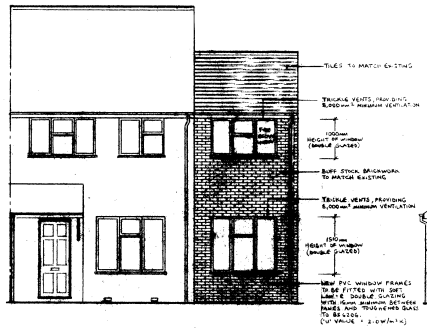


PROPOSED FRONT ELEVATION

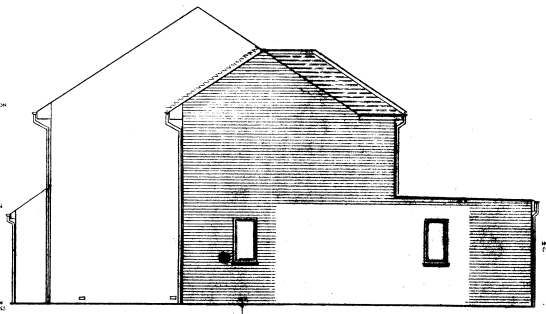


PROPOSED SIDE ELEVATION

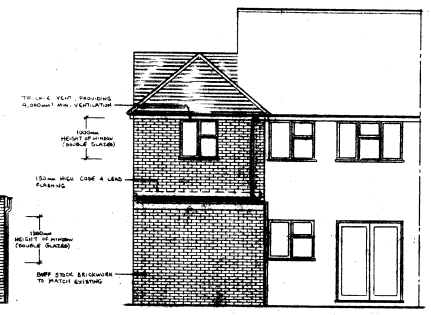

PROPOSED REAR ELEVATION

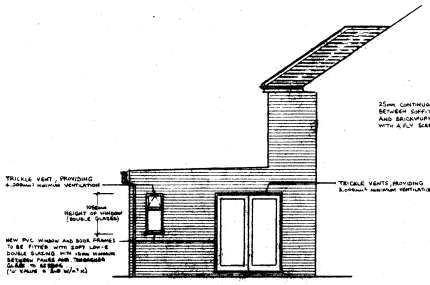

PROPOSED SIDE ELEVATION

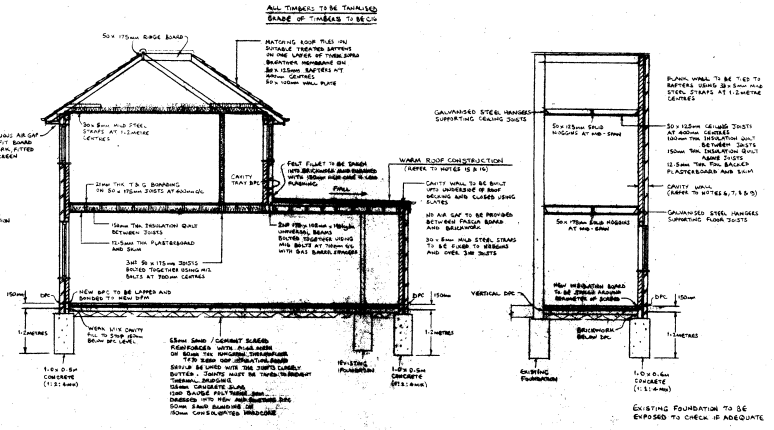

EXISTING FOUNDATION TO BE EXPOSED TO CHECK IF ADEQUATE

LONDON BOROUGH OF HILLINGDON
RECEIVED
17 JAN 2006
PLANNING & TRANSPORTATION GROUP

32 RAMULIS DRIVE
HAYES - MIDDLESEX - UB4 9BA

PROPOSED TWO STOREY SIDE FRONT AND SINGLE STOREY REAR EXTENSION
AT 32 RAMULIS DRIVE, HAYES, MIDDLESEX
FOR MR & MRS P. KHARADI & MRS S. BHARAJ

DRAWN BY: C. H. MACKENZIE
TEL: 8843 7987
SCALE: 1:50
DATE: JANUARY 2006

DRAWING NO: CHM / 2613 / A1 SHEET 2