


06/2177

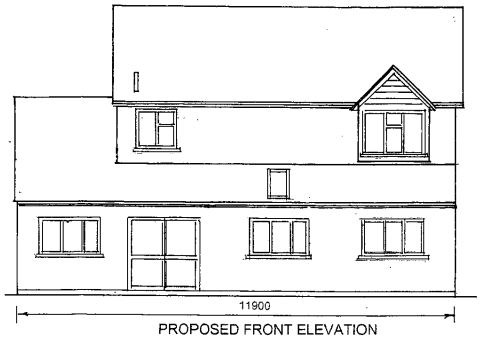


PROPOSED FRONT ELEVATION

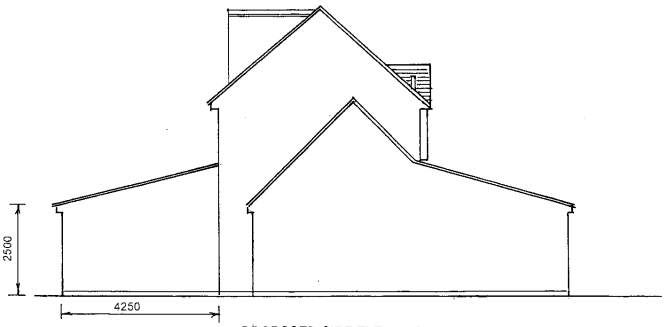

PROPOSED SIDE ELEVATION 1

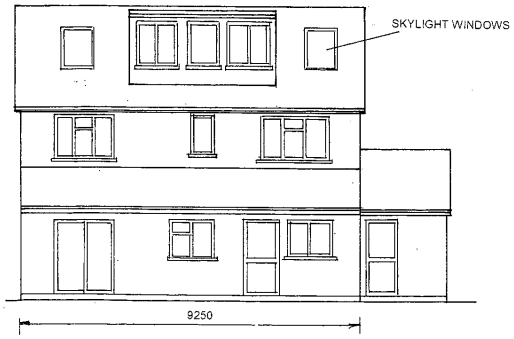

PROPOSED REAR ELEVATION

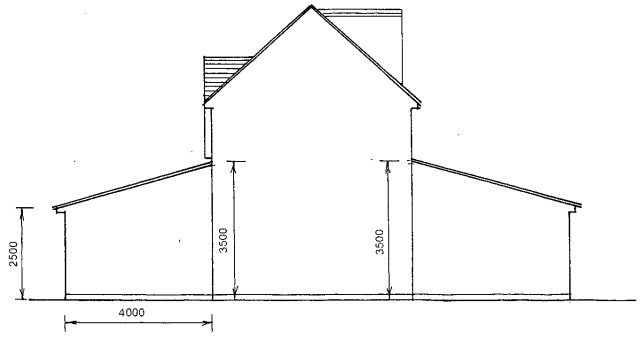

PROPOSED SIDE ELEVATION 2

LONDON BOROUGH OF HILLINGDON
RECEIVED
25 JUL 2006
PLANNING & TRANSPORTATION
GROUP

MCS DESIGN

PROPOSED : SINGLE STOREY FRONT AND REAR EXTENSION AND LOFT CONVERSION WITH REAR DORMER
CLIENT : MR KHURAM SHEIKH
SITE : 42 KINGSASH DRIVE, HAYES MIDDX, UB4 9RG
SCALE :1:100
DATE : 25TH JULY 2006
DWG No : SHEIKH/02
DRAWN : MR K A JANJUA 07989319224