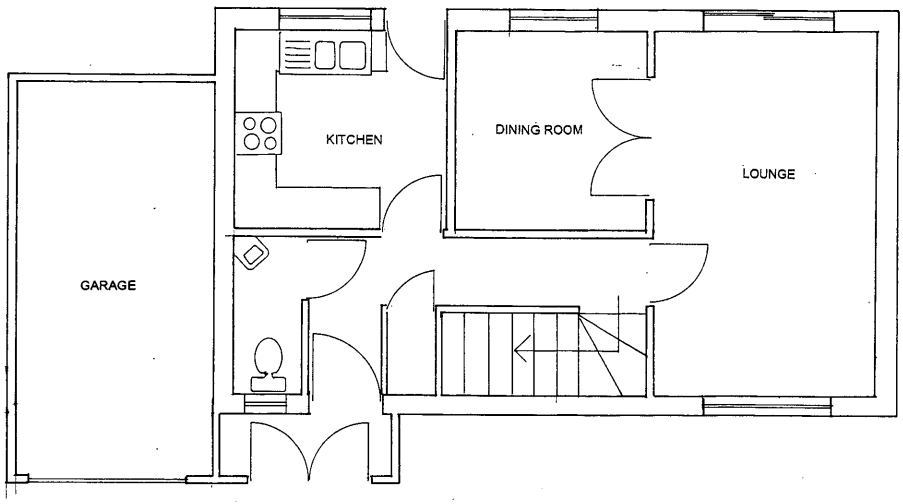


EXISTING GROUND FLOOR PLAN

LONDON BOROUGH OF HILLINGDON
RECEIVED
23 FEB 2006
PLANNING & TRANSPORTATION GROUP

MCS DESIGN
PROPOSED: SINGLE REAR; 2 STOREY SIDE AND FRONT EXTENSIONS.
CLIENT: MR KHURAM SHEIKH.
SITE: 42 KINGSASH DRIVE, HAYES, UB4 9RG
SCALE: 1:50
DATE: 22nd FEBRUARY 2007
DWG No: SHEIKH/03
DRAWN: MR K A JANJUA 07989319224