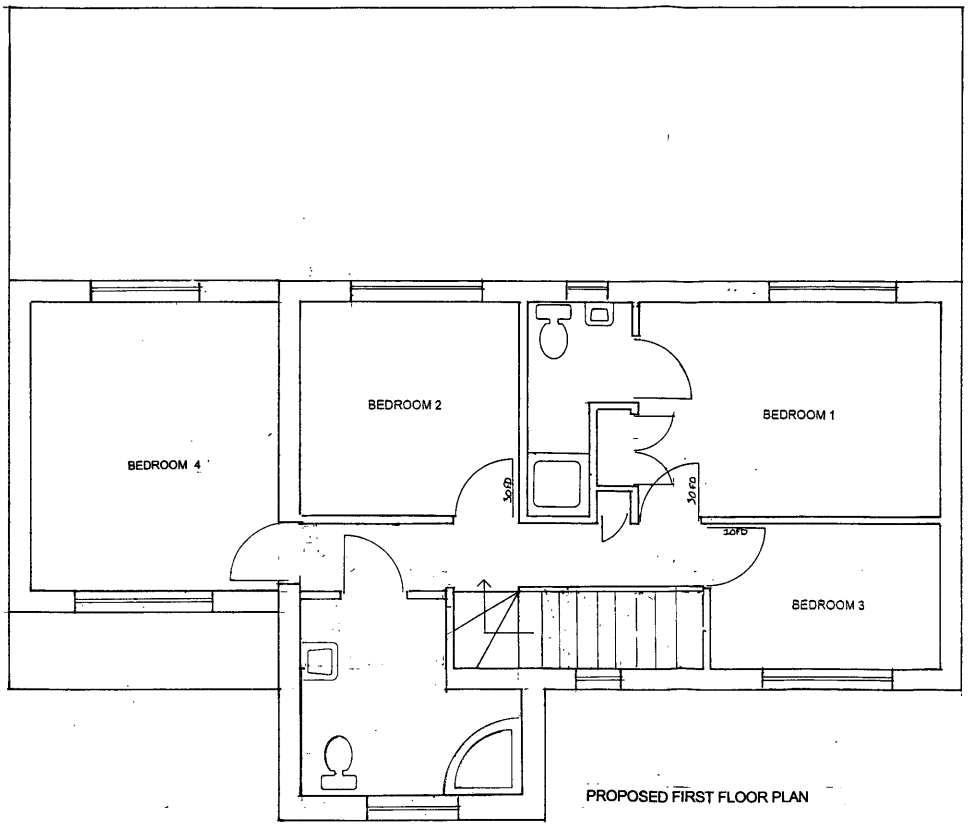


PROPOSED FIRST FLOOR PLAN

LON BORO OF HILLINGDON
RECEIVED
23 FEB 2006
PLANNING & TRANSPORTATION GROUP

MCS DESIGN
PROPOSED: SINGLE REAR; 2 STOREY SIDE AND FRONT EXTENSIONS.
CLIENT: MR KHURAM SHEIKH.
SITE: 42 KINGSASH DRIVE, HAYES, UB4 9RG
SCALE: 1:100
DATE: 22nd FEBRUARY 2007
DWG No: SHEIKH/06
DRAWN: MR K A JANJUA 07989319224