


BLOCK PLAN 1:500

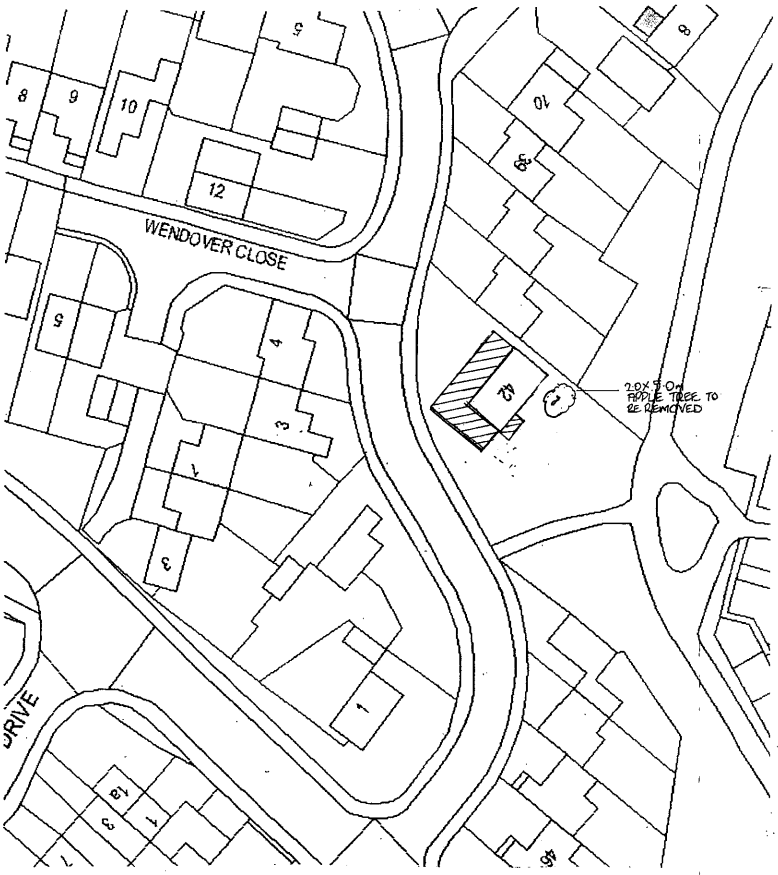

LON BORO OF HILLINGDON
RECEIVED
23 FEB 2006
PLANNING & TRANSPORTATION
GROUP

N

SITE PLAN 1:1250

MCS DESIGN
PROPOSED : SINGLE STOREY FRONT AND REAR EXTENSION AND LOFT CONVERSION WITH REAR DORMER
CLIENT : MR KHURAM SHEIKH
SITE : 42 KINGSASH DRIVE, HAYES MIDDX, UB4 9RG
SCALE :1:500/1:1250
DATE : 25TH JULY 2006
DWG No : SHEIKH/07
DRAWN : MR K A JANJUA 07989319224