



EXISTING GROUND FLOOR

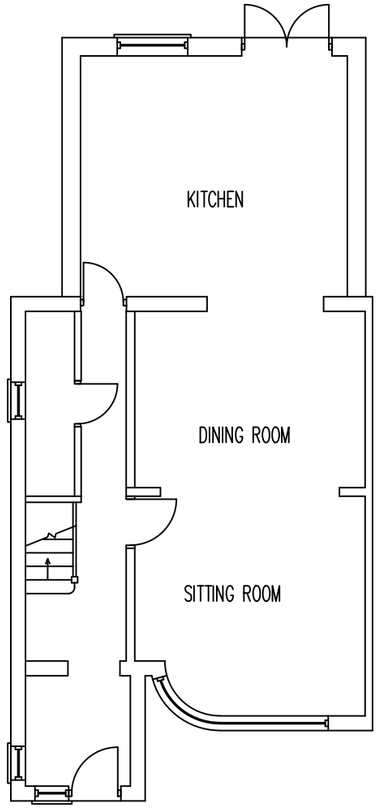

PROPOSED GROUND FLOOR

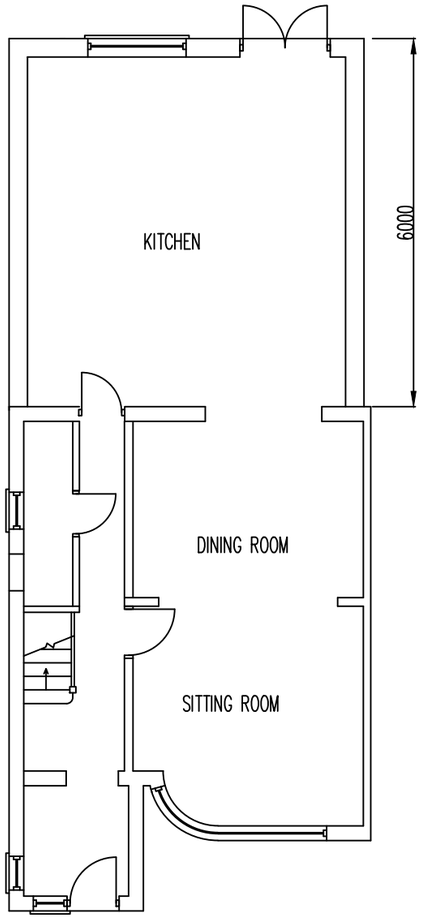

LOCATION PLAN
SCALE 1:1250



EXISTING FRONT ELEVATION



EXISTING REAR ELEVATION



PROPOSED FRONT ELEVATION



PROPOSED REAR ELEVATION

Revisions		
	Date	Description
A		
Drawn		Checked
Scale 1:100 @ A3		Date 17/06/2019

Drawing Title :

FLOOR PLANS, ELEVATIONS & LOCATION PLAN
SINGLE STOREY REAR EXTENSION
28 DERWENT DRIVE
HAYES
UB4 8DR

Drawing No:
KGS/DER/760P1/1