

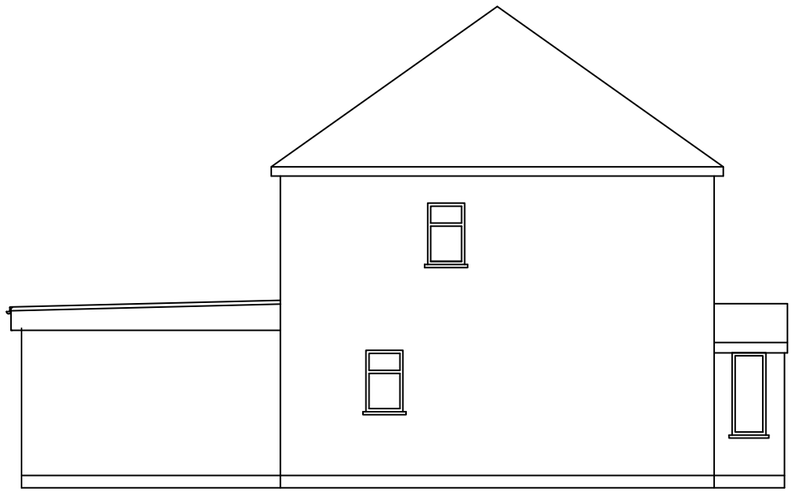



EXISTING SIDE ELEVATION

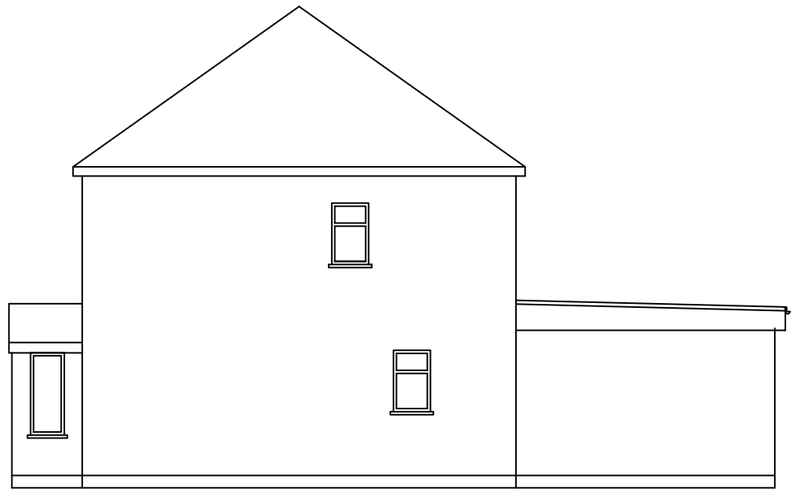


EXISTING SIDE ELEVATION

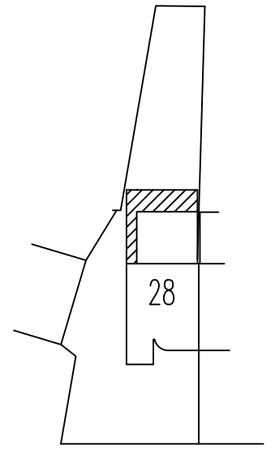

DERWENT DRIVE
SITE PLAN
SCALE 1:500

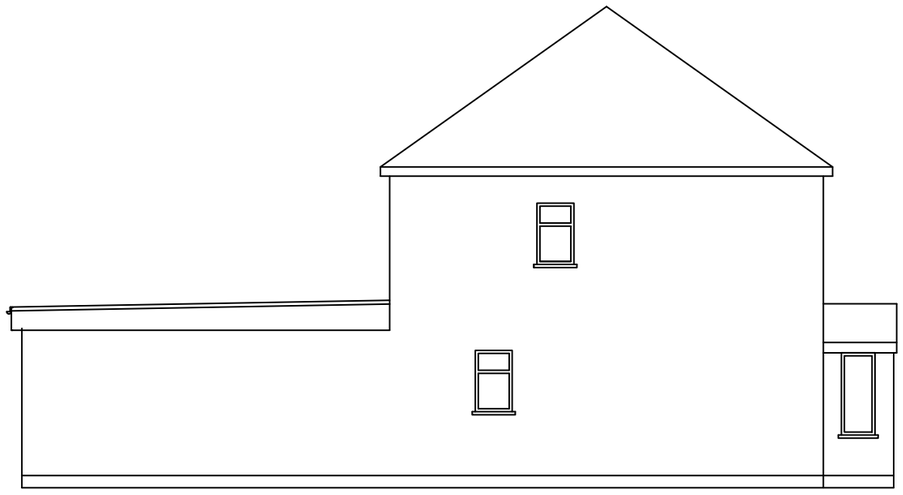

PROPOSED SIDE ELEVATION

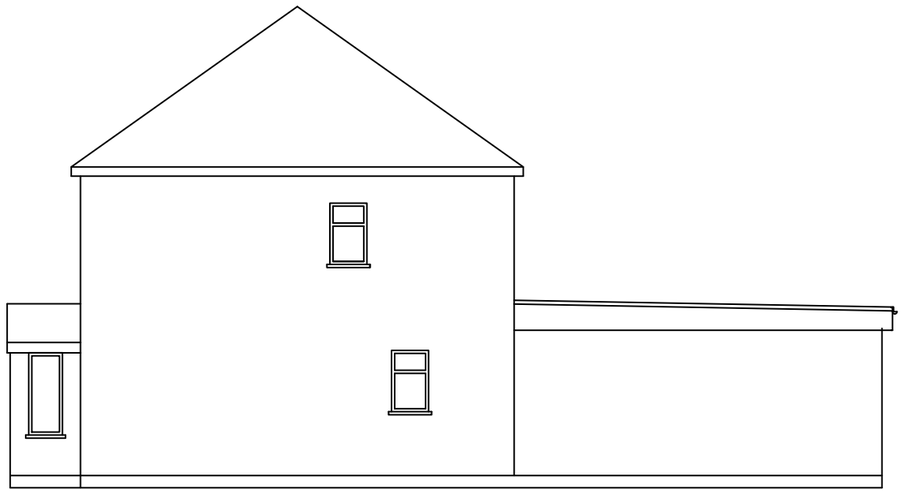

PROPOSED SIDE ELEVATION

Revisions		
	Date	Description
A		
Drawn		Checked
Scale 1:100 @ A3		Date 17/06/2019

Drawing Title :

ELEVATIONS & SITE PLAN
SINGLE STOREY REAR EXTENSION
28 DERWENT DRIVE
HAYES
UB4 8DR

Drawing No:
KGS/DER/760P1/2