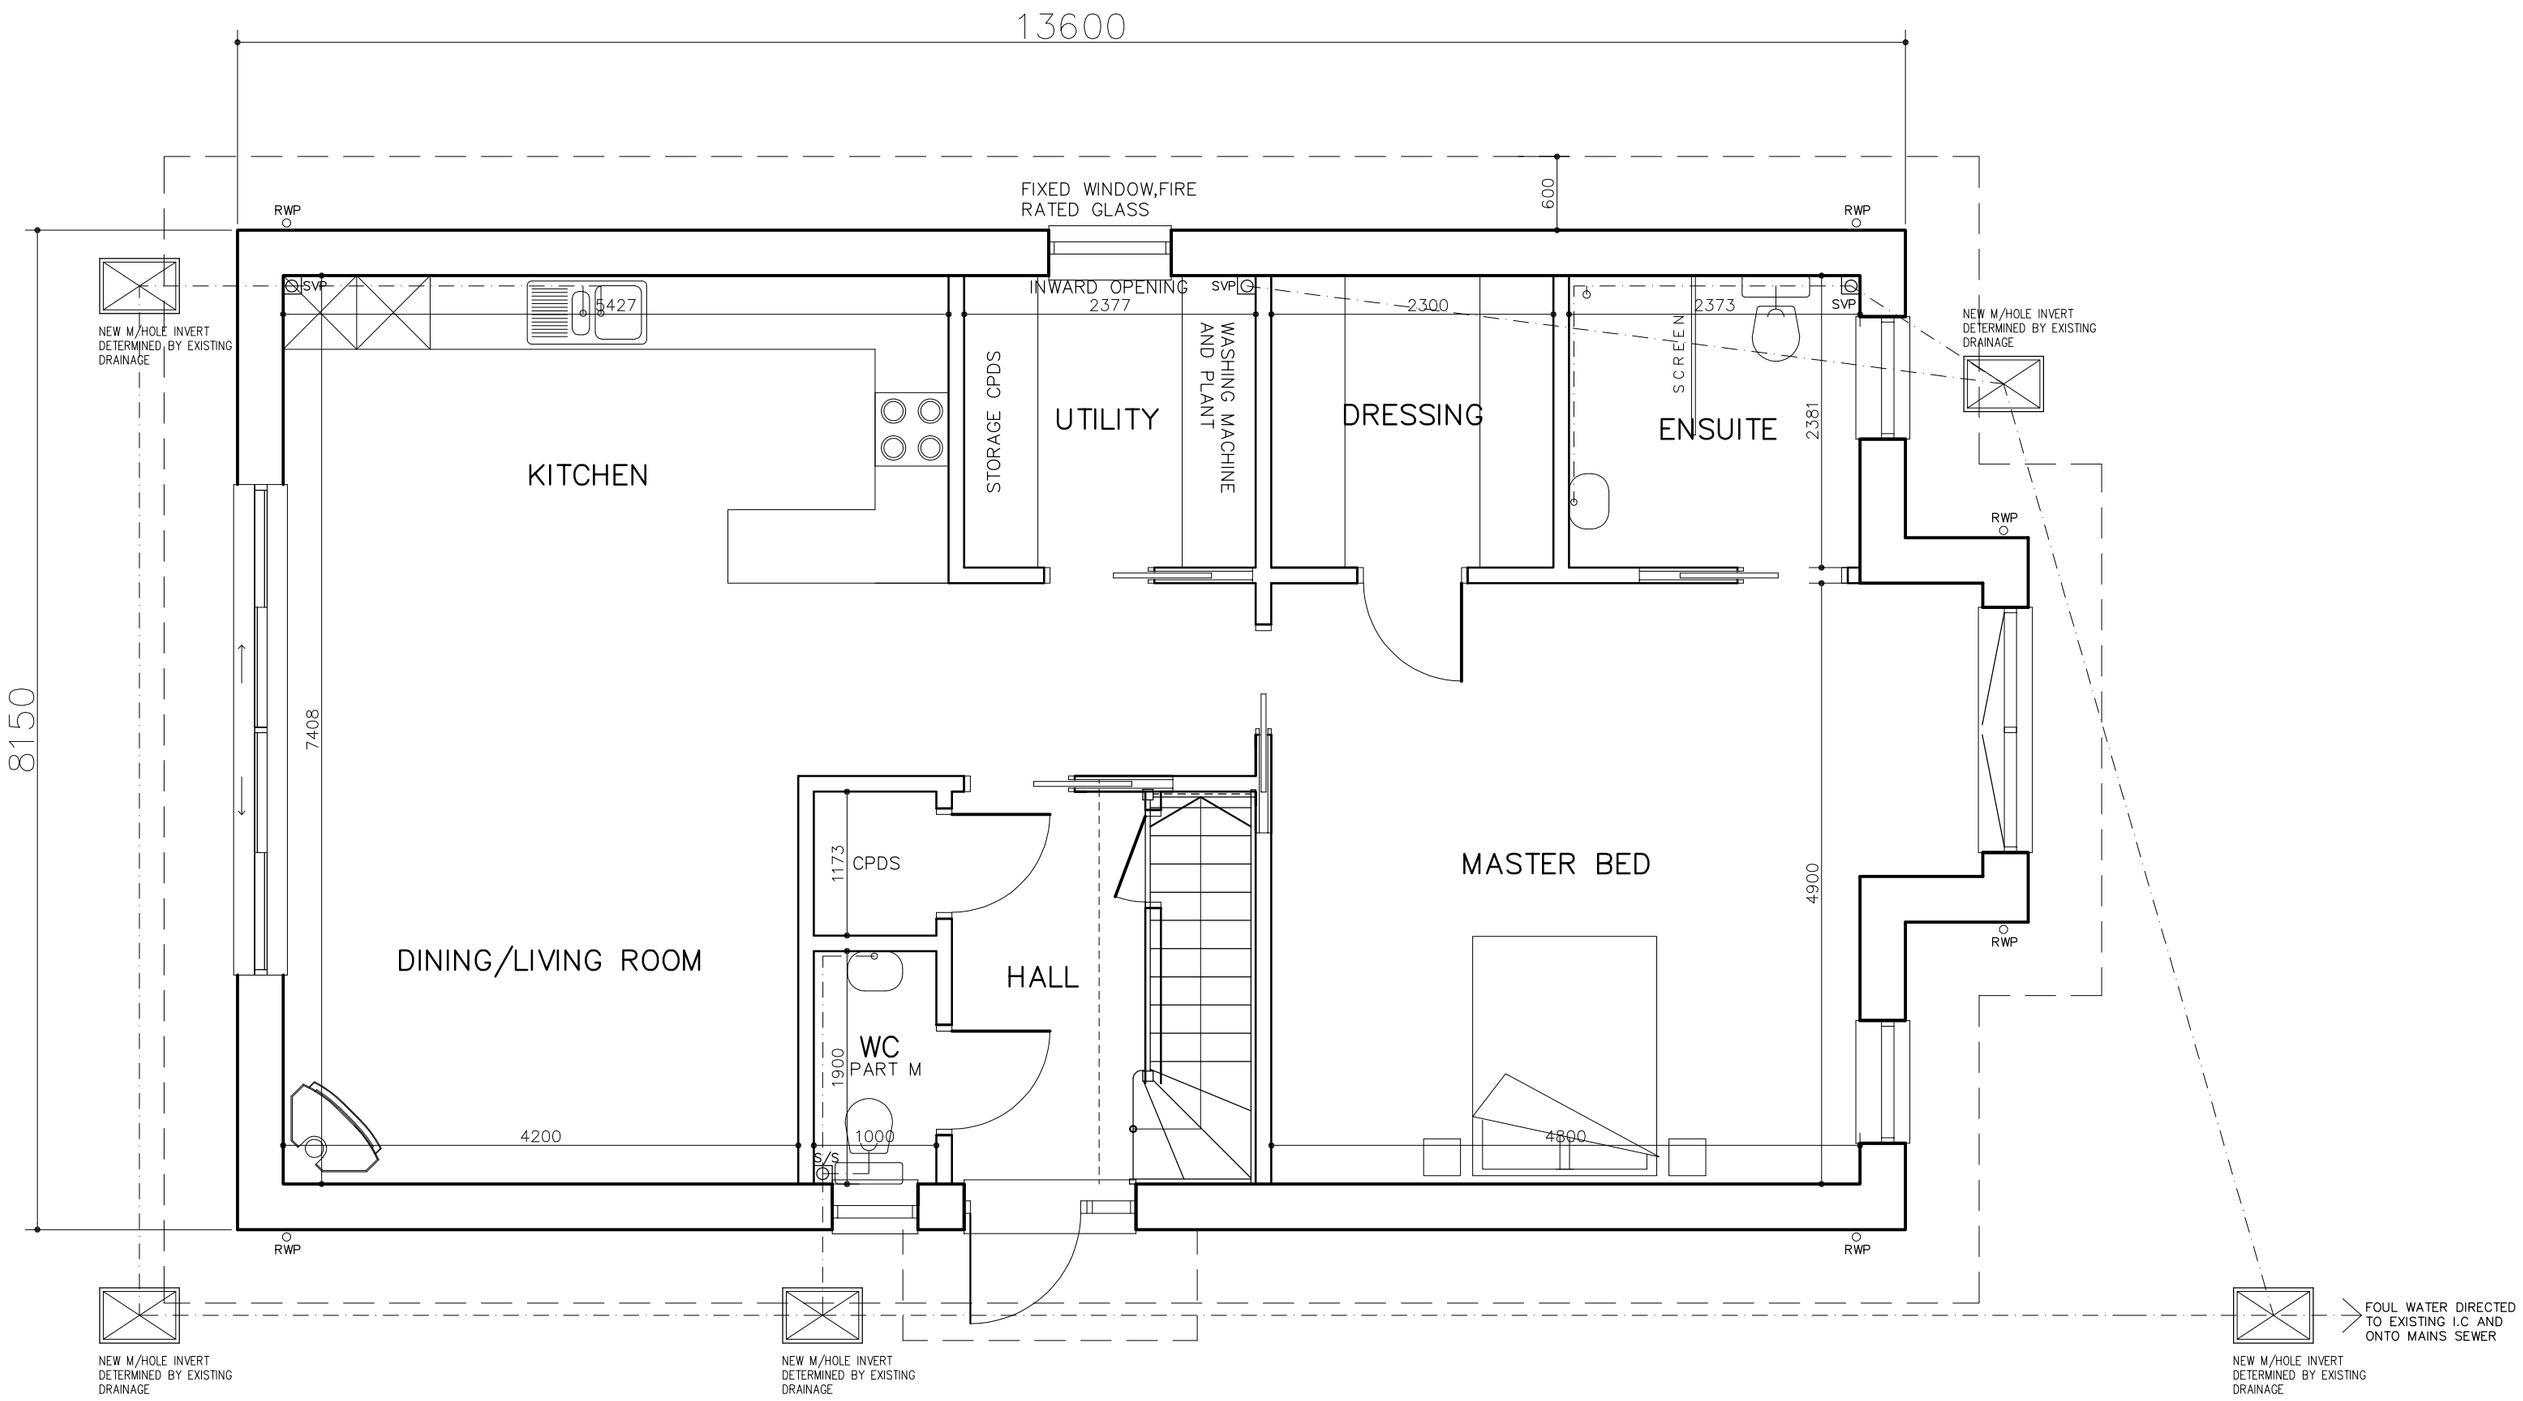


GROUND FLOOR PLAN

EXTERNAL AREA – 113.97M²
INTERNAL AREA – 97.64M²
ASSUMED CAT 1 DESIGN FOR PART M. IF REQUIRED TO BE PART 2 THEN BUILDING WILL BE REDUCED IN WIDTH TO ACCOMODATE WHEELCHAIR ACCESS.

THIS DRAWING SHOULD BE READ IN CONJUNCTION WITH ANY OTHER RELEVANT DRAWINGS AND THE CONSTRUCTION MANUAL.
THE BUILDER SHOULD CHECK ALL LEVELS AND SITE DIMENSIONS BEFORE WORK STARTS AND NOTIFY SCANDIA OF ANY DISCREPANCY
IF IN DOUBT PLEASE ASK

© COPYRIGHT IN THIS DRAWING AND WORK EXECUTED IS AND REMAINS THE PROPERTY OF SCANDIA-HUS LIMITED AND OR ITS SUBSIDIARIES IN ACCORDANCE WITH THE PROVISIONS OF THE COPYRIGHT ACT. PERMISSION TO PRODUCE COPIES OR MODIFIED DRAWINGS IN WHOLE OR IN PART FOR ANY PURPOSE SHOULD BE OBTAINED FROM SCANDIA-HUS LIMITED & ANY SUCH REPRODUCTIONS SHOULD INCLUDE THIS & THE FOREGOING STATEMENT

REV	DESCRIPTION	DATE	DRN	CHK

scandiahus
SCANDIA-HUS BUSINESS PARK,
FELCOURT ROAD, FELCOURT, EAST GRINSTEAD,
WEST SUSSEX, RH19 2LP : TEL 01342 838060

FOR
MR & MRS WHITLEY

SITE
72 FERRERS AVENUE,
WEST DRAYTON,
UB7 7AB

TITLE
PROPOSED DWELLING
GROUND FLOOR PLAN

C/No.	O/No.	SCALE
227000		1:50 @A2
DRAWN		DRAWING NUMBER
FC		02
DATE		REV
3/20		