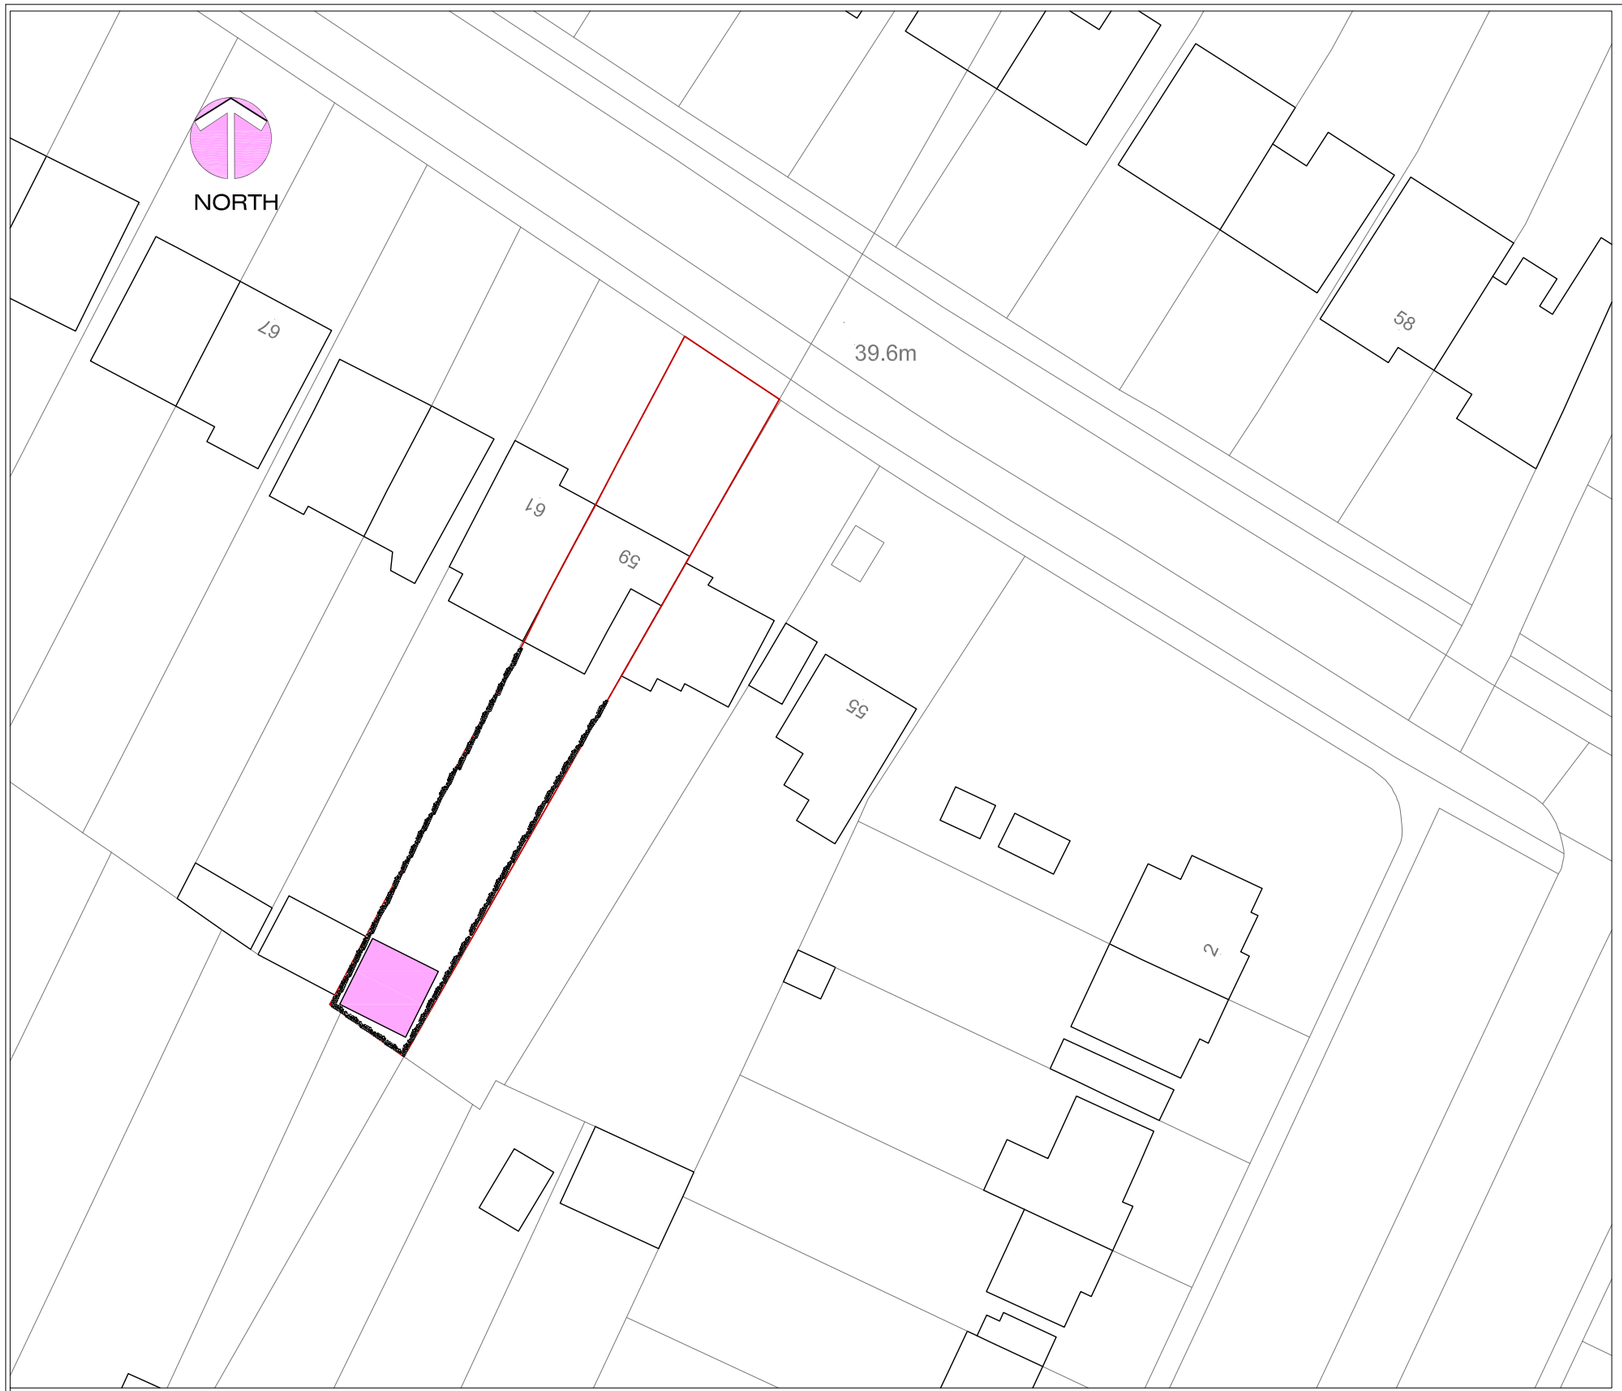

SITE PLAN 1:500

LOCATION PLAN 1:1250

SCALE BAR 1:500 0 5 10 15 20 25m

SCALE BAR 1:1250 0 10 20 30 40 50m

NOTES

1. THIS DRAWING IS TO BE READ IN CONJUNCTION WITH ALL RELEVANT ARCHITECTURAL AND ENGINEERING DWGS
2. ALL MEASUREMENTS TO BE CHECKED ON SITE AND NOT SCALED FROM THIS DRAWING. ANY DISCREPANCIES TO BE REPORTED TO ARCHITECT. PARTY WALL (ETC) ACT 1996 TO BE AGREED WITH ADJOINING NEIGHBOURS PRIOR TO ALL WORK TO THE SATISFACTION OF LOCAL AUTHORITY INSPECTOR.

IMPORTANT NOTE:ALL

1. ALL GUTTERS, FOUNDATIONS AND DOWN PIPES TO REMAIN WITHIN THE BOUNDARY LINES OF THE SUBJECT PROPERTY.
2. ALL PLANS ARE SUBJECT TO FULL PLANS APPROVAL BY BUILDING CONTROL, NOT BUILDING NOTICE.

DISCLAIMER:

THESE ARE THE PLANNING DRAWINGS AND SHOULD NOT BE USED FOR STRUCTURAL CALCULATIONS OR ANY ENGINEERING PURPOSE.

REVISION	DESCRIPTION	DATE

THIS DRAWING IS SUBJECT TO COPYRIGHT DO NOT REPRODUCE THIS DRAWING WITHOUT PRIOR PERMISSION FROM CONSILIO

DESCRIPTION:

ERECTION OF DETACHED OUTBUILDING

CLIENT / JOB ADDRESS:

MR GURINDER DHILLON
59 SWAKELEYS DRIVE,
ICKENHAM, UB10 8QF

DRAWING TITLE PLANNING APPLICATION

SCALE	1:500, 1250	@ A3	STATUS	PA
DATE	18 May 2020		CHECKED	HSM
JOB.NO.	59-SD		DRAWN	MTN
DWG.NO.	PL-01		REVISION	