
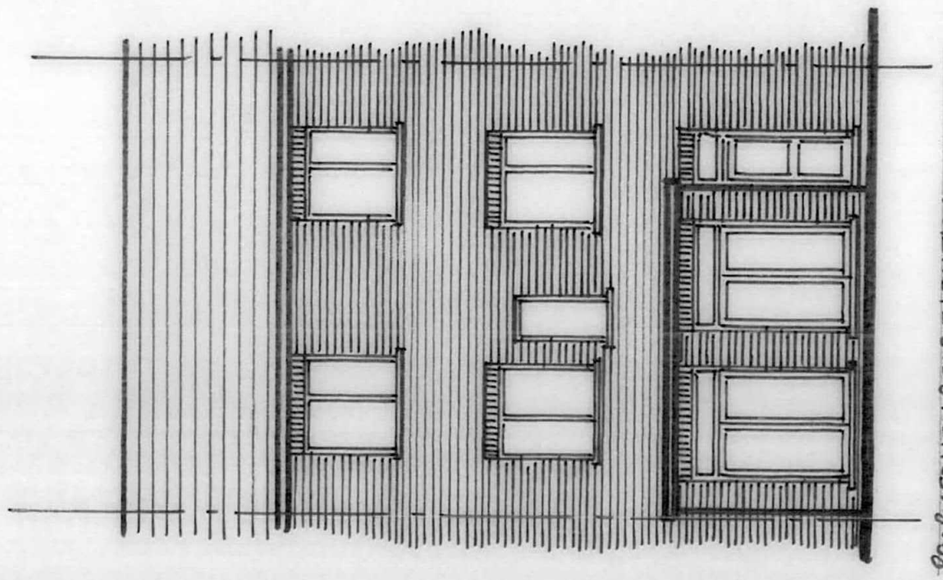



PROPOSED NEW REAR ELEVATION

REAR WALL OF MAIN PROPERTY

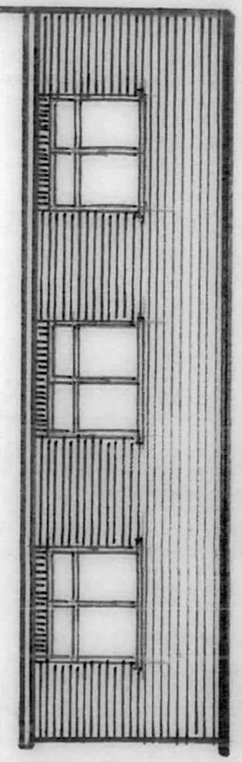

PROPOSED NEW RIGHT HAND FLANK OF NEW EXTENSION


REAR WALL OF MAIN PROPERTY

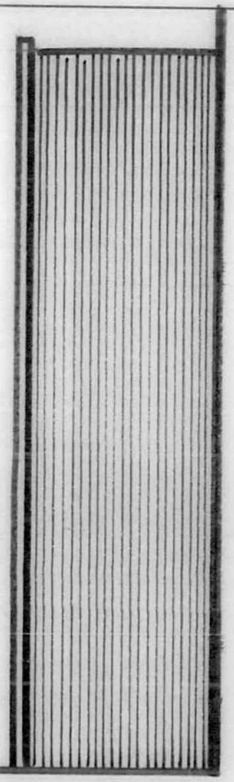


PROPOSED NEW LEFT HAND FLANK OF NEW EXTENSION

26

2017

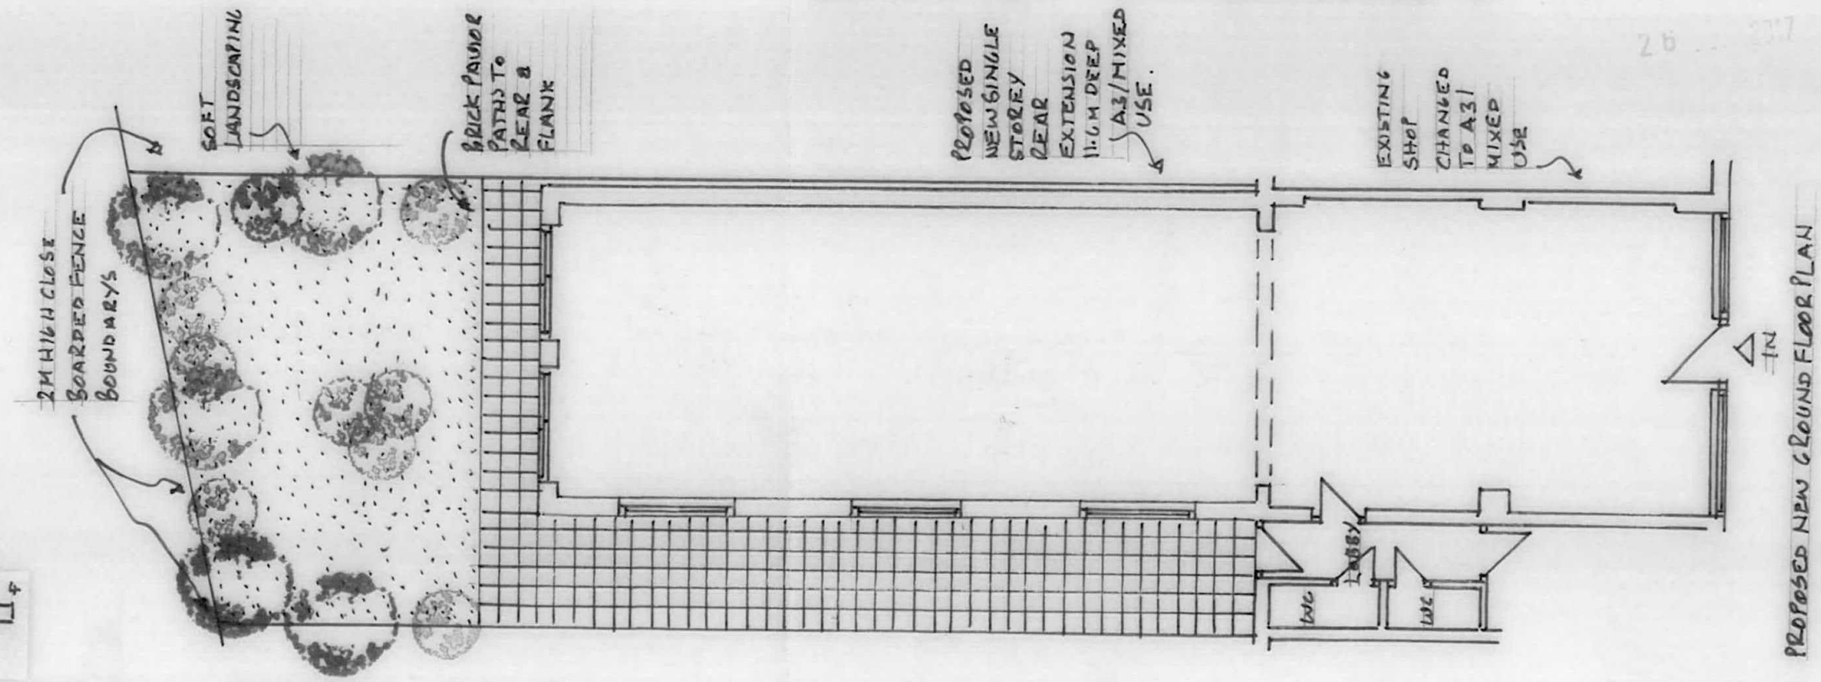

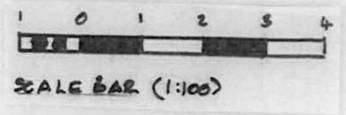

STUART A GREENBERG
TEL: 07961 20864 (MOBILE)
EMAIL: STUARTGREENBERG2965@GMAIL.COM

NOTES:

All dimensions must be checked on site and not scaled from this drawing.

Client MR M. DILBANY

Job Title 843 UXBRIDGE ROAD, HAYES, MIDDLESEX, UB4 8HZ

Scale 1:100

Drawn by SAG

Date 06/2017

Drawing Title PROPOSED NEW GF PLAN & ELEVATIONS

Drg No. SAG/9/30

Rev

A PRODUCT OF THE UNO RANGE – ARCHITECT CAT. No. 7313

420x297mm A3