
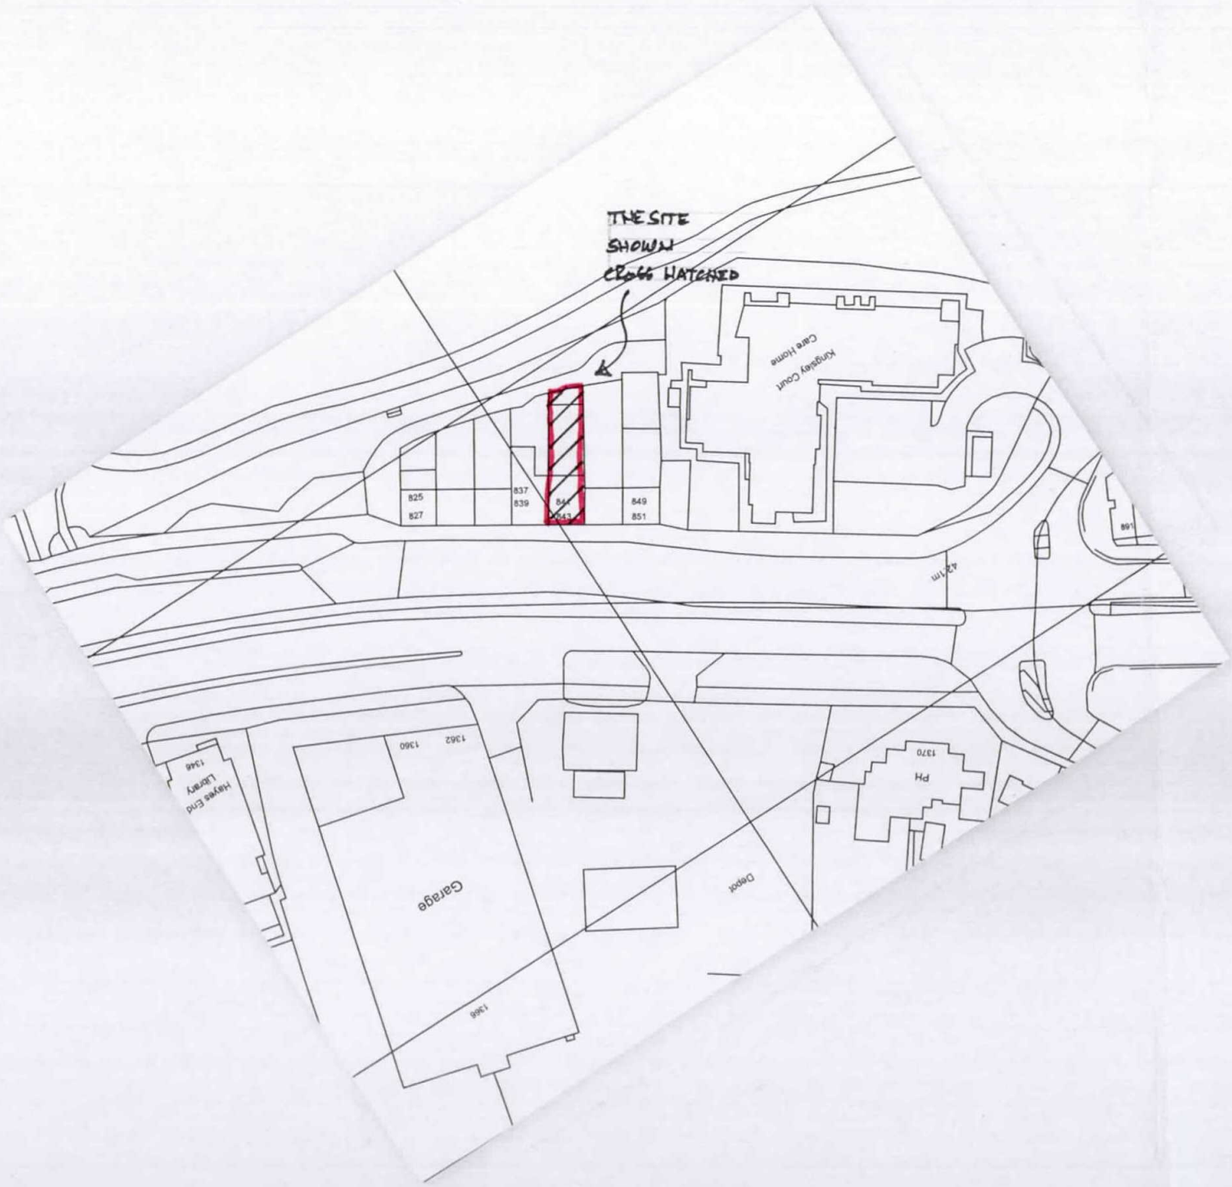


SITE LOCATION PLAN (1:1250)

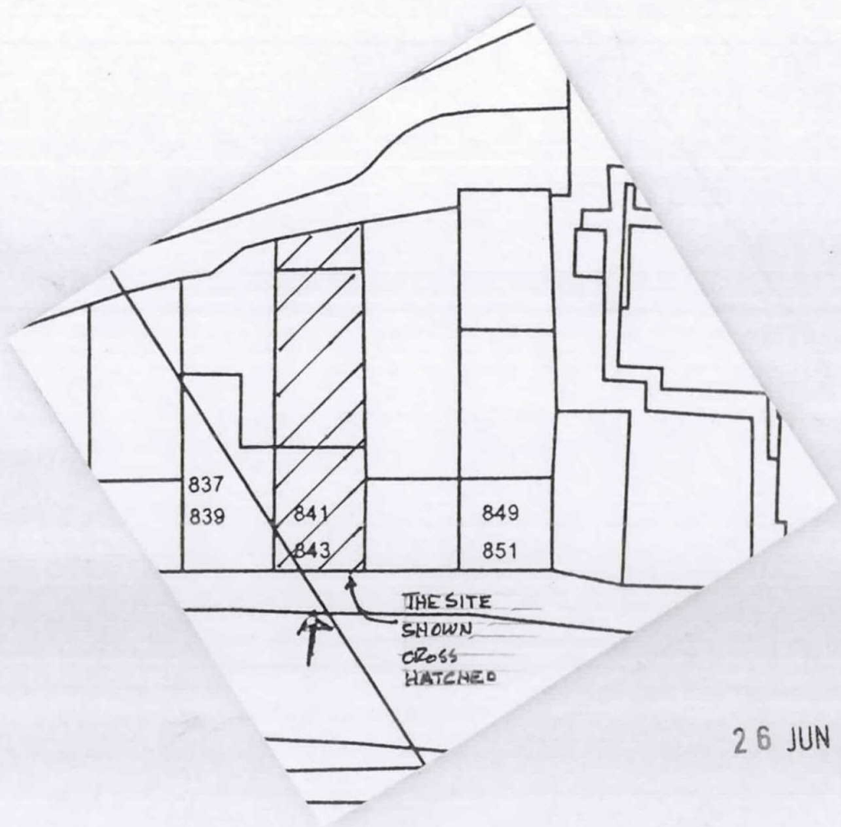

SITE PLAN (1:500)

26 JUN 2017

0 10 20 30 40 50

SCALE BAR (1:500)

1 0 100 200 300 400

SCALE BAR (1:1250)

STUART A GREENBERG
TEL: 07956120864 (MOBILE)
EMAIL: STUARTGREENBERG2965@GMAIL.COM

NOTES:

All dimensions must be checked on site and not scaled from this drawing.

Client: MR M. DILBANY

Job Title: 843 UXBRIDGE ROAD, HAYES, MIDDLESEX, UB4 8HZ

Scale: 1:1250 & 1:500

Drawn by: SAG

Date: 06/2017

Drawing Title: SITE LOCATION PLAN & SITE PLAN

Drg No.: SAG/9/10

Rev:

A PRODUCT OF THE UNO RANGE – ARCHITECT CAT. No. 7313

420x297mm A3