

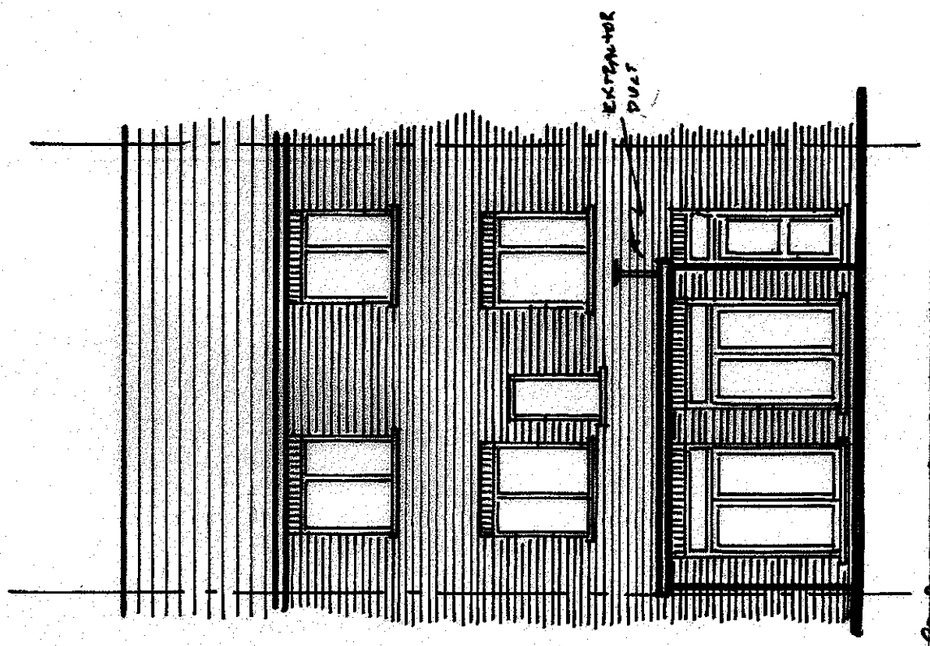


PROPOSED NEW REAR ELEVATION

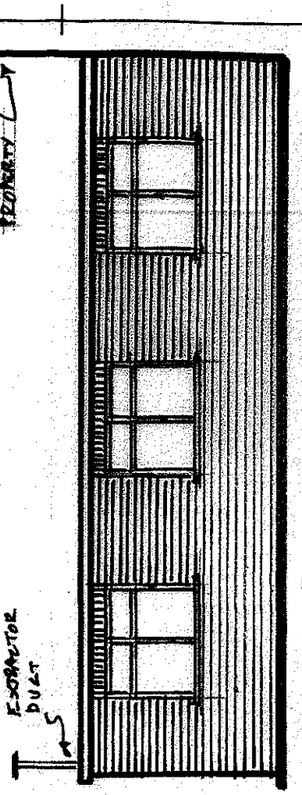



PROPOSED NEW RIGHT HAND FLANK OF NEW EXTENSION

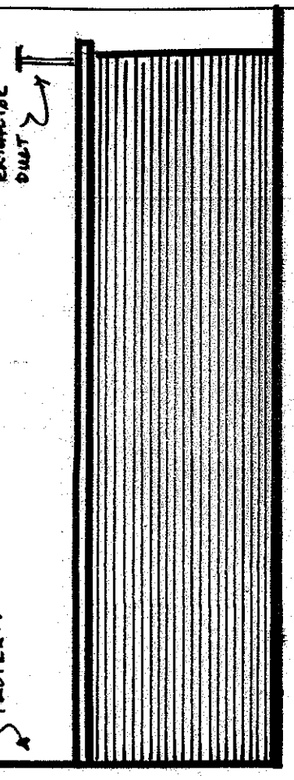

PROPOSED NEW LEFT HAND FLANK OF NEW EXTENSION

24 AUG 2017

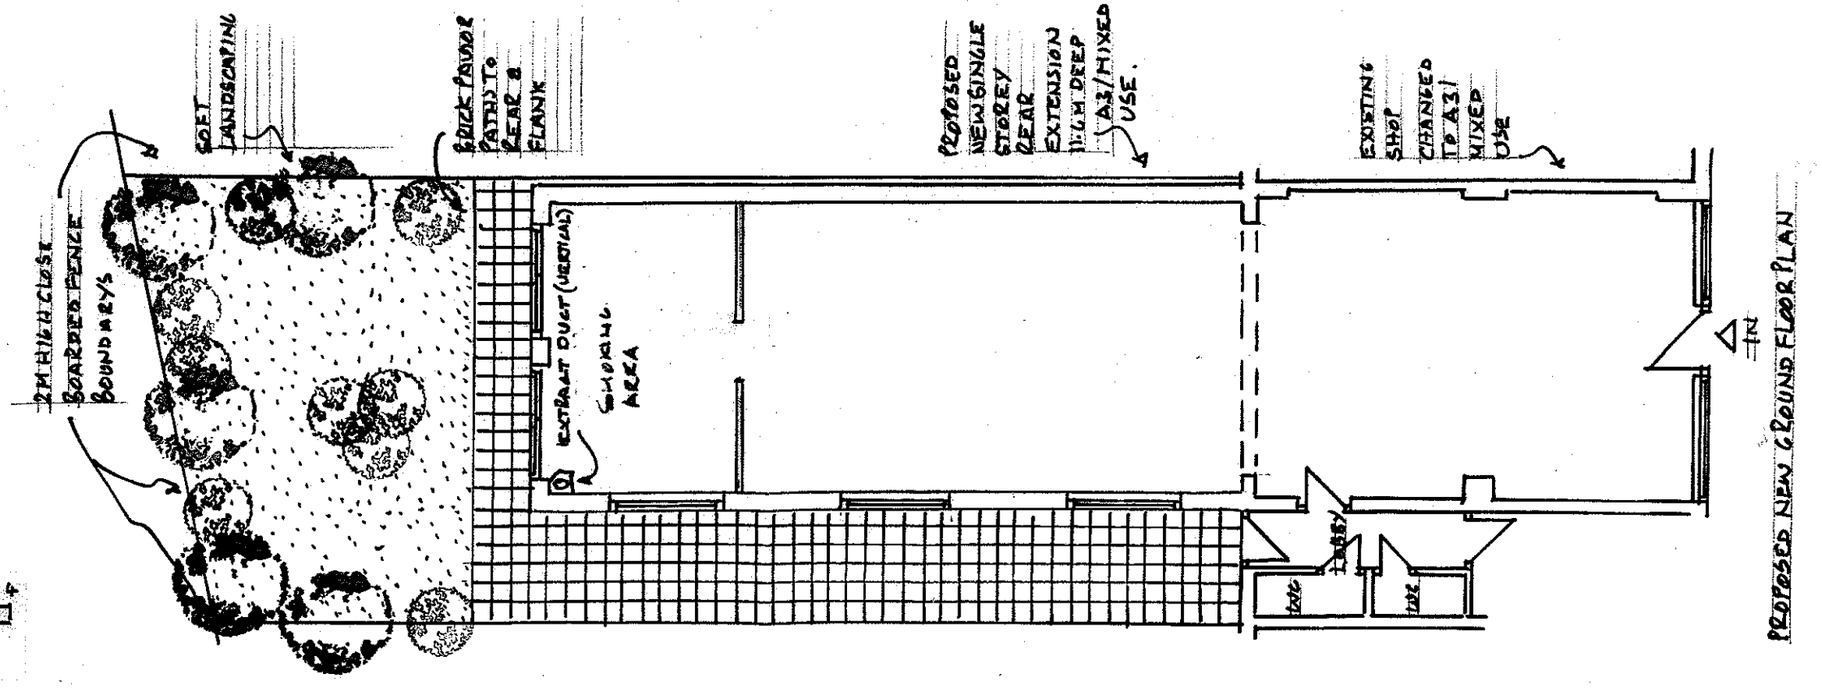

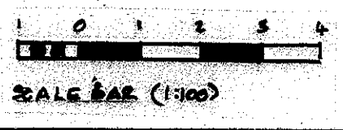

STUART A GREENBERG
TEL: 07966 120864 (MOBILE)
EMAIL: STUARTGREENBERG2965@GMAIL.COM

NOTES:
REV 'A' – 8/17 SMOKING AREA & DUCT SHOWN

All dimensions must be checked on site and not scaled from this drawing.

Client: MR M. DILBANY

Job Title: 843 UXBRIDGE ROAD, HAYES, MIDDLESEX, UB4 8HZ

Scale: 1:100

Drawn by: SAG

Date: 06/2017

Drawing Title: PROPOSED NEW GF PLAN & ELEVATIONS

Drg No.: SAG/9/30

Rev: A

A PRODUCT OF THE UNO RANGE – ARCHITECT CAT. No. 7313

420x297mm A3