
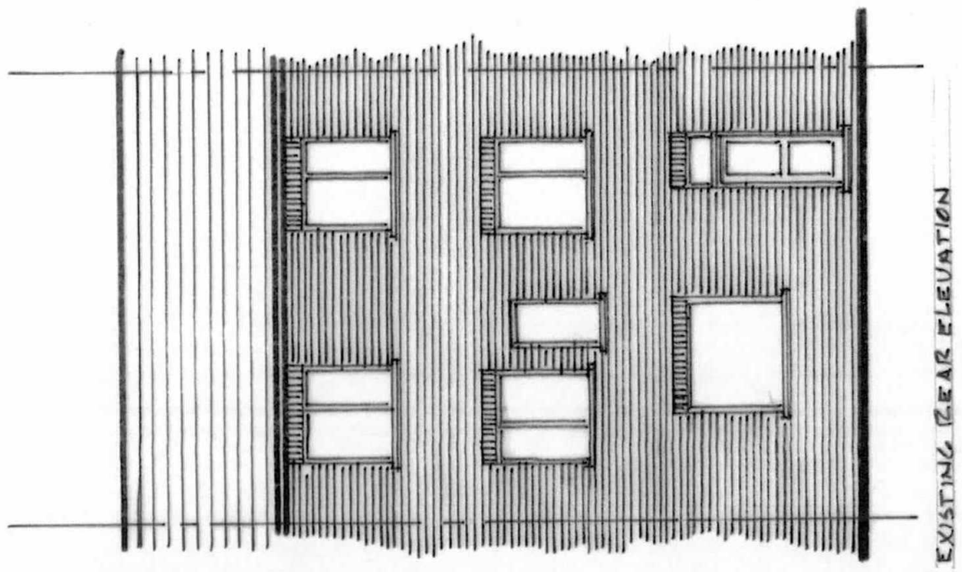


EXISTING REAR ELEVATION

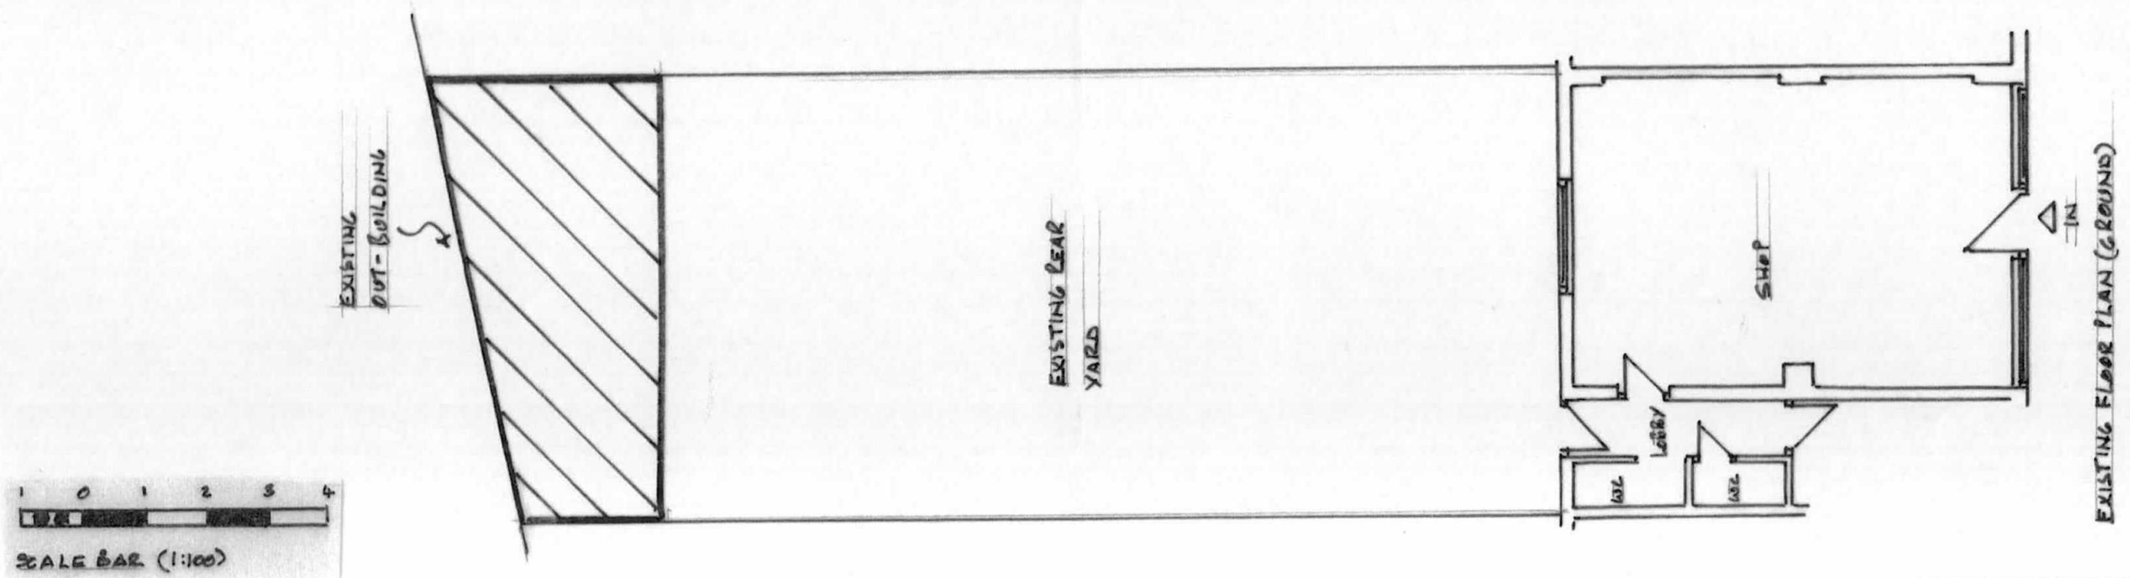

STUART A GREENBERG
TEL: 07956 120654 (MOBILE)
EMAIL: STUARTGREENBERG2965@GMAIL.COM

NOTES:

All dimensions must be checked on site and not scaled from this drawing.

Client MR M DILBANY

Job Title 843 UXBRIDGE ROAD, HAYES, MIDDLESEX, UB4 8HZ

Scale 1:100

Drawn by SAG

Date 06/2017

Drawing Title EXISTING GROUND FLOOR PLAN & REAR ELEVATION

Drg No. SA6/9/20

Rev

A PRODUCT OF THE UNO RANGE – ARCHITECT CAT. No. 7313

420x297mm A3