
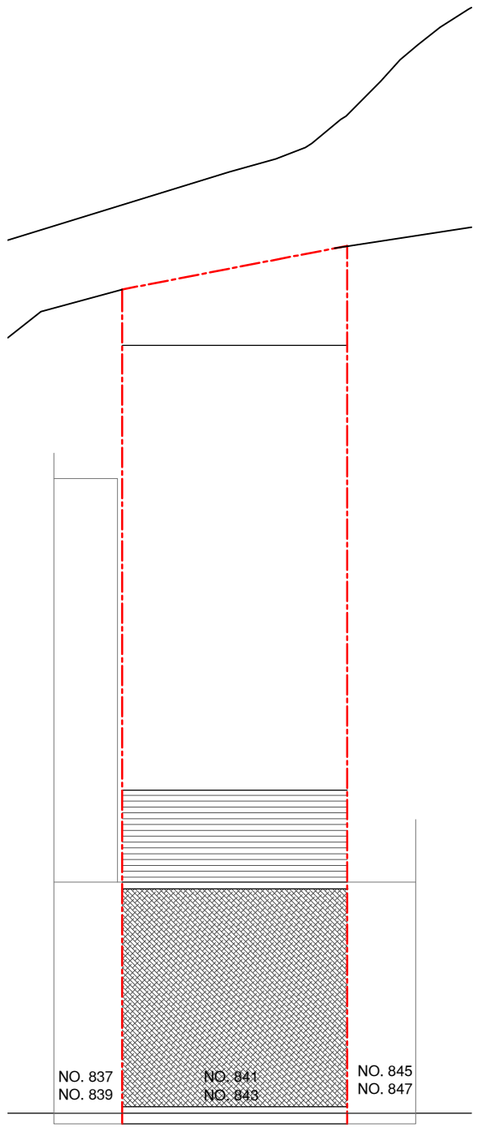



EXISTING
SITE PLAN
SCALE- 1:200

UXBRIDGE ROAD

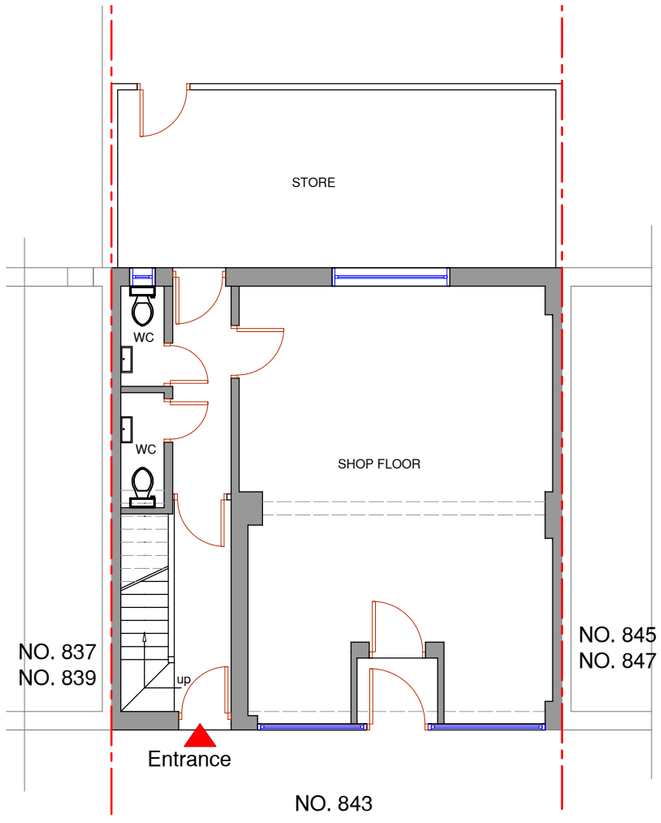


NO. 843

EXISTING GROUND FLOOR PLAN

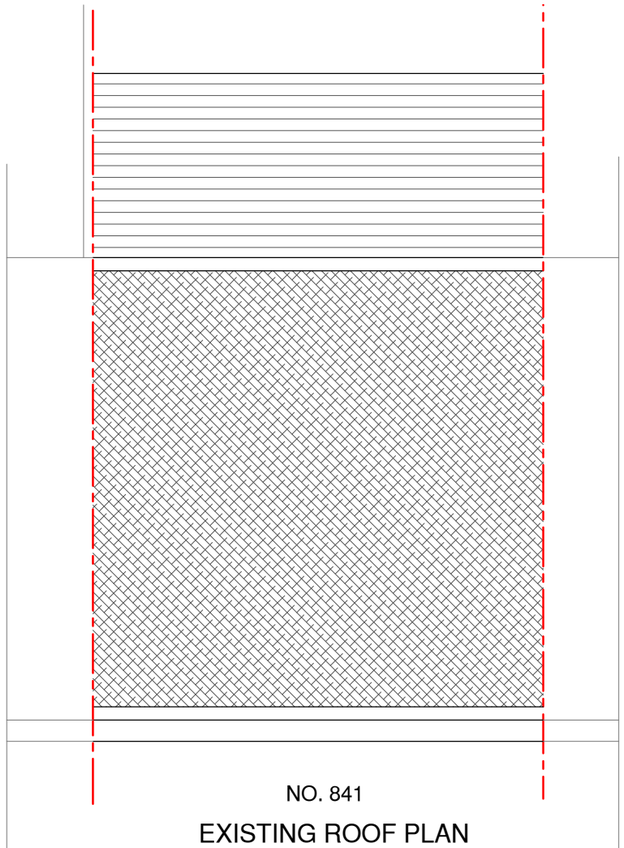

NO. 841

EXISTING ROOF PLAN

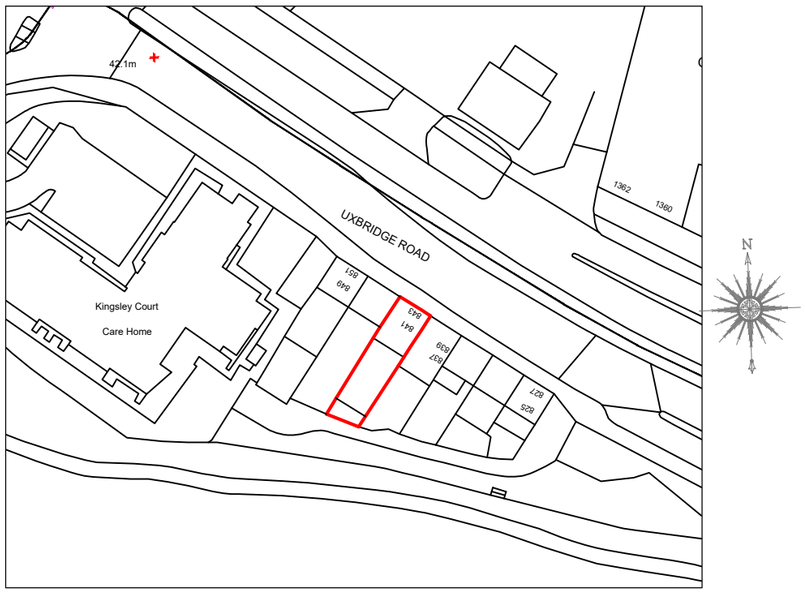

LOCATION PLAN
1 : 1250 SCALE

0m 1m 2m 3m 4m 5m
SCALE @ 1:100

NOTES :

Date	Revisions

Client: BHANOT CORPORATION LTD.

Job Title

843 UXBRIDGE ROAD
HAYES
UB4 8HZ

Drawing Title

LOCATION AND EXISTING
SITE AND FLOOR PLANS

Scale: 1 : 100 / 200 / 1250 (A3)

Date: DECEMBER 2020

Checked by: | Drawn by: RS

Drg No. TP/460/01 | Rev.