



NO. 843
EXISTING FRONT ELEVATION

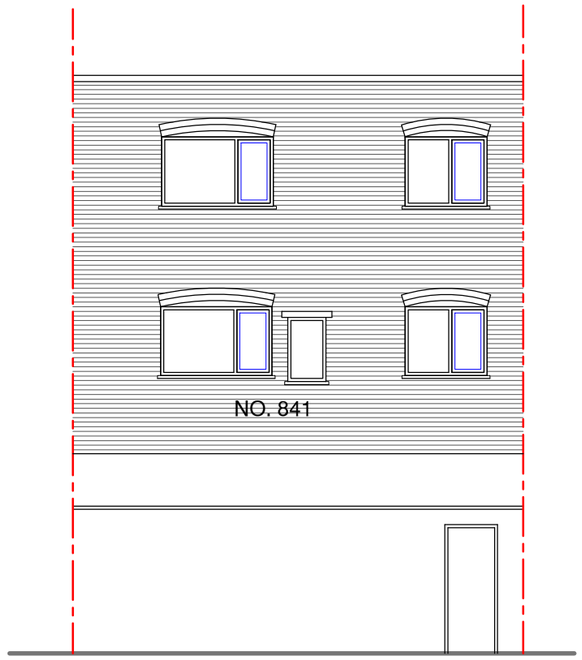

NO. 843
EXISTING REAR ELEVATION

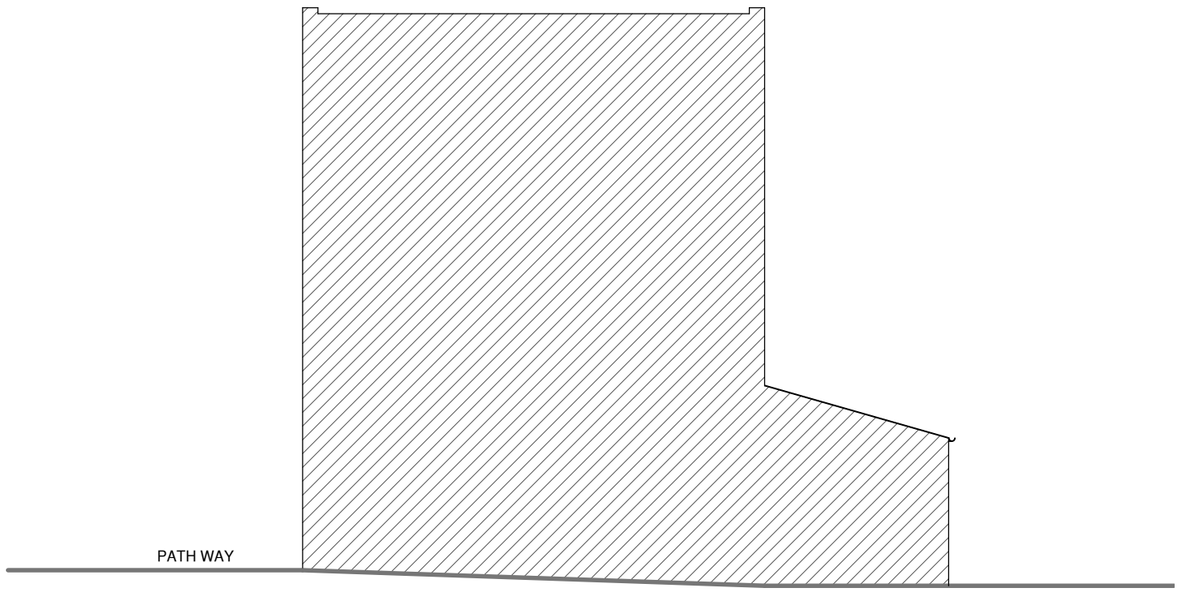

NO. 843
EXISTING SIDE ELEVATION

0m 1m 2m 3m 4m 5m

SCALE @ 1:100

NOTES :

Date	Revisions

Client: BHANOT CORPORATION LTD.

Job Title

843 UXBRIDGE ROAD
HAYES
UB4 8HZ

Drawing Title

EXISTING ELEVATIONS

Scale: 1 : 100 (A3)

Date: DECEMBER 2020

Checked by: | Drawn by: RS

Drg No. TP/460/02 | Rev.