
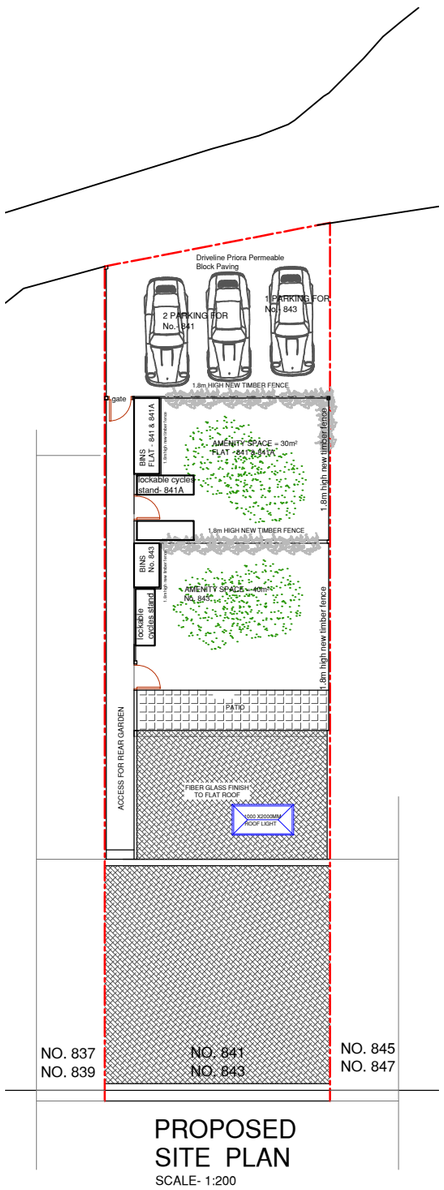



PROPOSED
SITE PLAN
SCALE- 1:200

UXBRIDGE ROAD

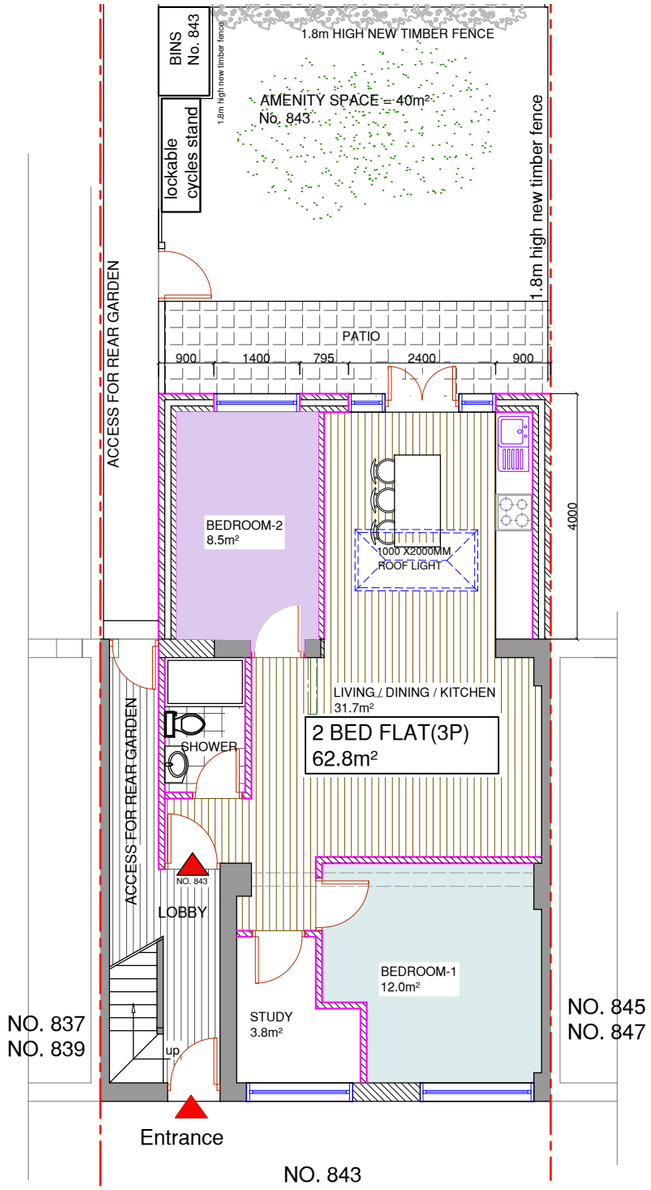

NO. 843

PROPOSED GROUND
FLOOR PLAN

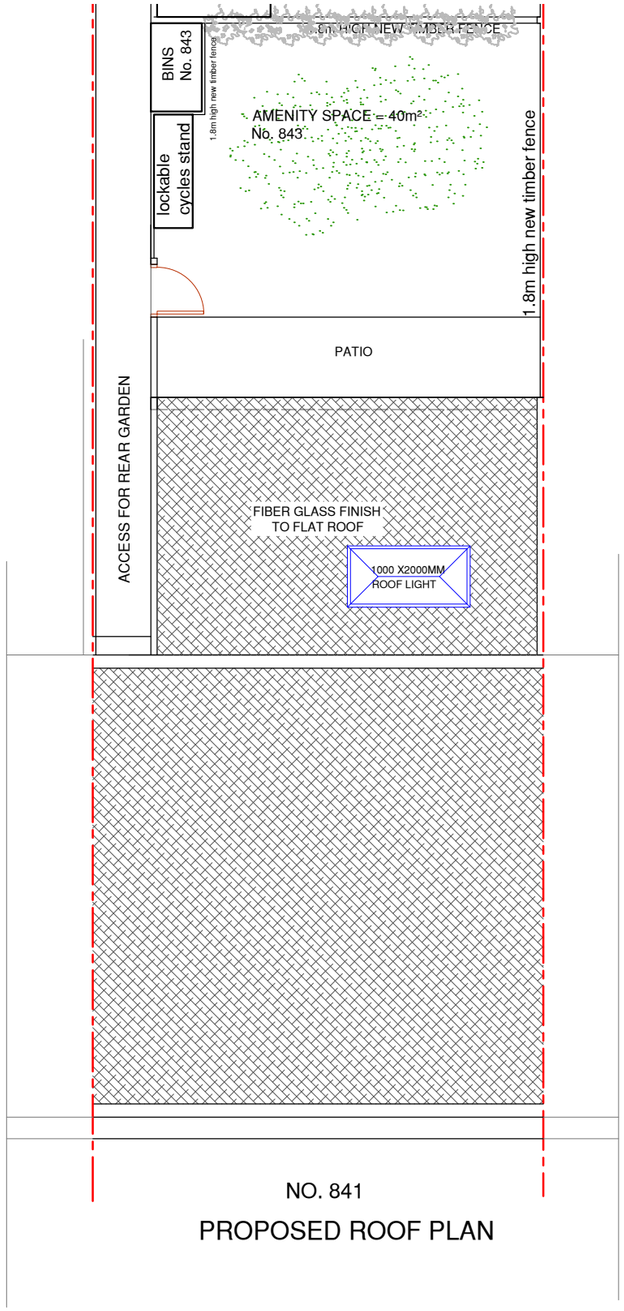

NO. 841

PROPOSED ROOF PLAN

NOTES :

	Date	Revisions

Client: BHANOT CORPORATION LTD.

Job Title

843 UXBRIDGE ROAD
HAYES
UB4 8HZ

Drawing Title

PROPOSED FLOOR AND SITE PLANS

Scale: 1 : 100 / 200 (A3)

Date: DECEMBER 2020

Checked by: | Drawn by: RS

Drg No. TP/460/03

Rev.

0m 1m 2m 3m 4m 5m

SCALE @ 1:100