




NO. 843
PROPOSED FRONT ELEVATION

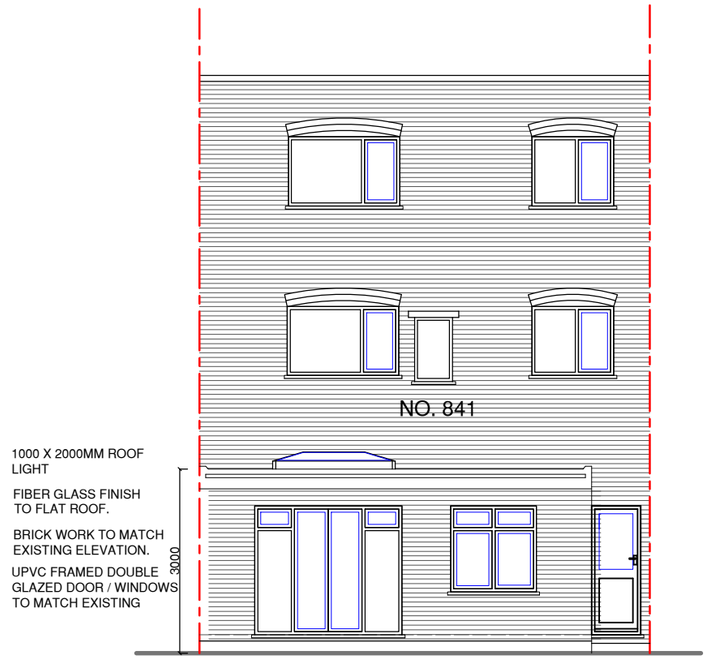

NO. 843
PROPOSED REAR ELEVATION

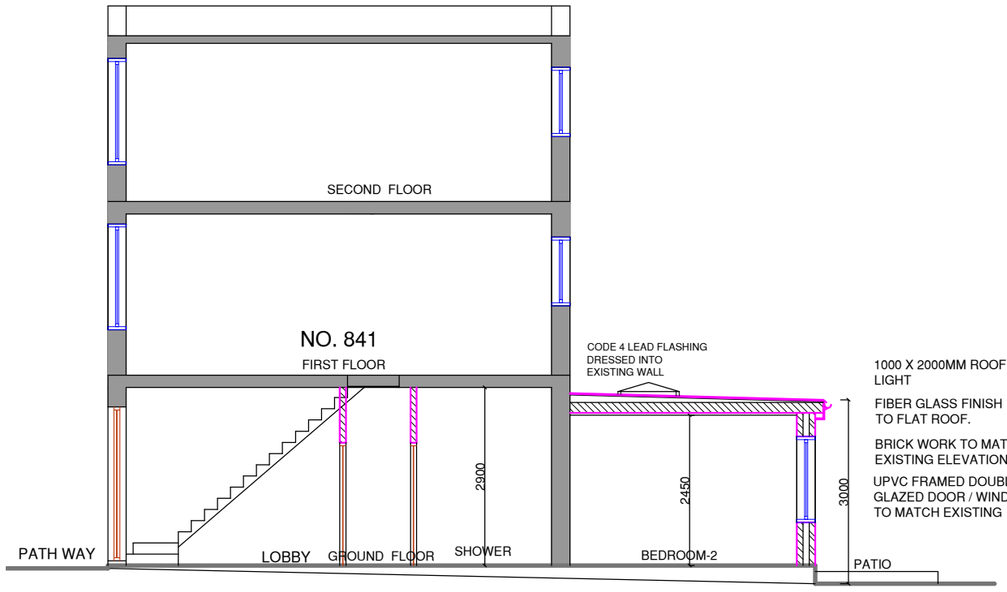

PROPOSED SECTION A - A

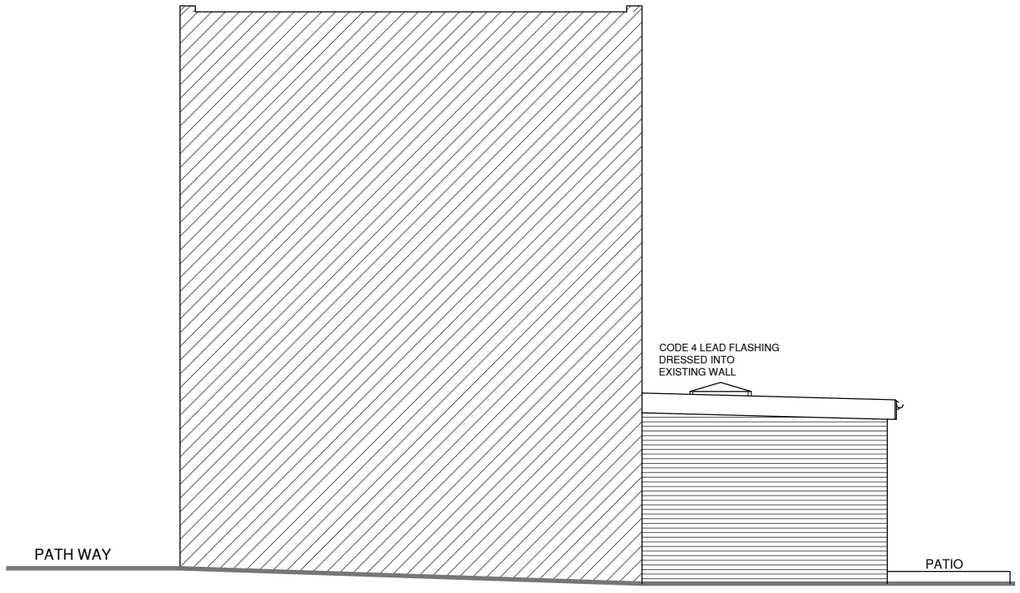

NO. 843
PROPOSED SIDE ELEVATION

0m 1m 2m 3m 4m 5m

SCALE @ 1:100

NOTES :

	Date	Revisions

Client: BHANOT CORPORATION LTD.

Job Title

843 UXBRIDGE ROAD
HAYES
UB4 8HZ

Drawing Title

PROPOSED ELEVATIONS AND SECTION

Scale: 1 : 100 (A3)

Date: DECEMBER 2020

Checked by: | Drawn by: RS

Drg No. TP/460/04

Rev.