
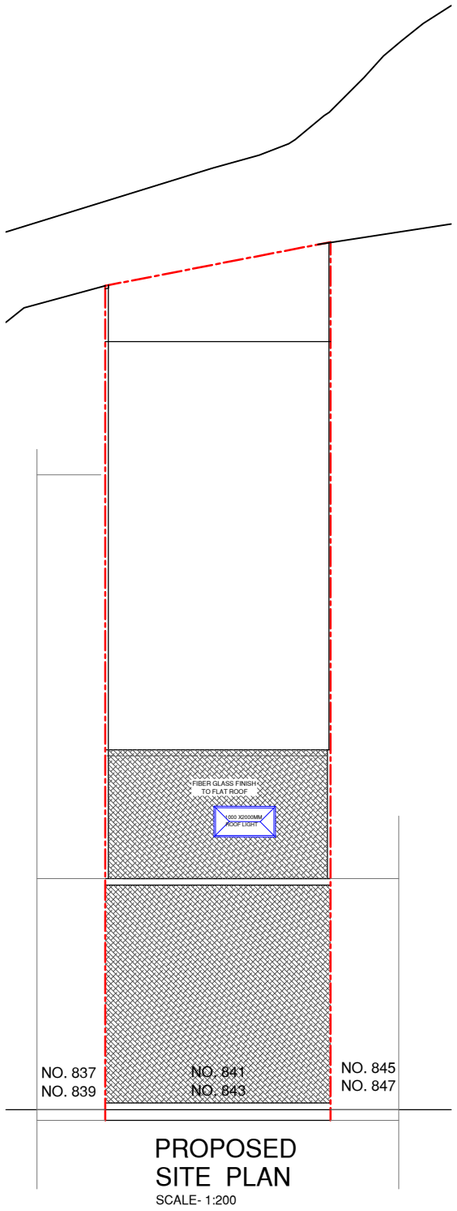



PROPOSED
SITE PLAN
SCALE- 1:200

UXBRIDGE ROAD

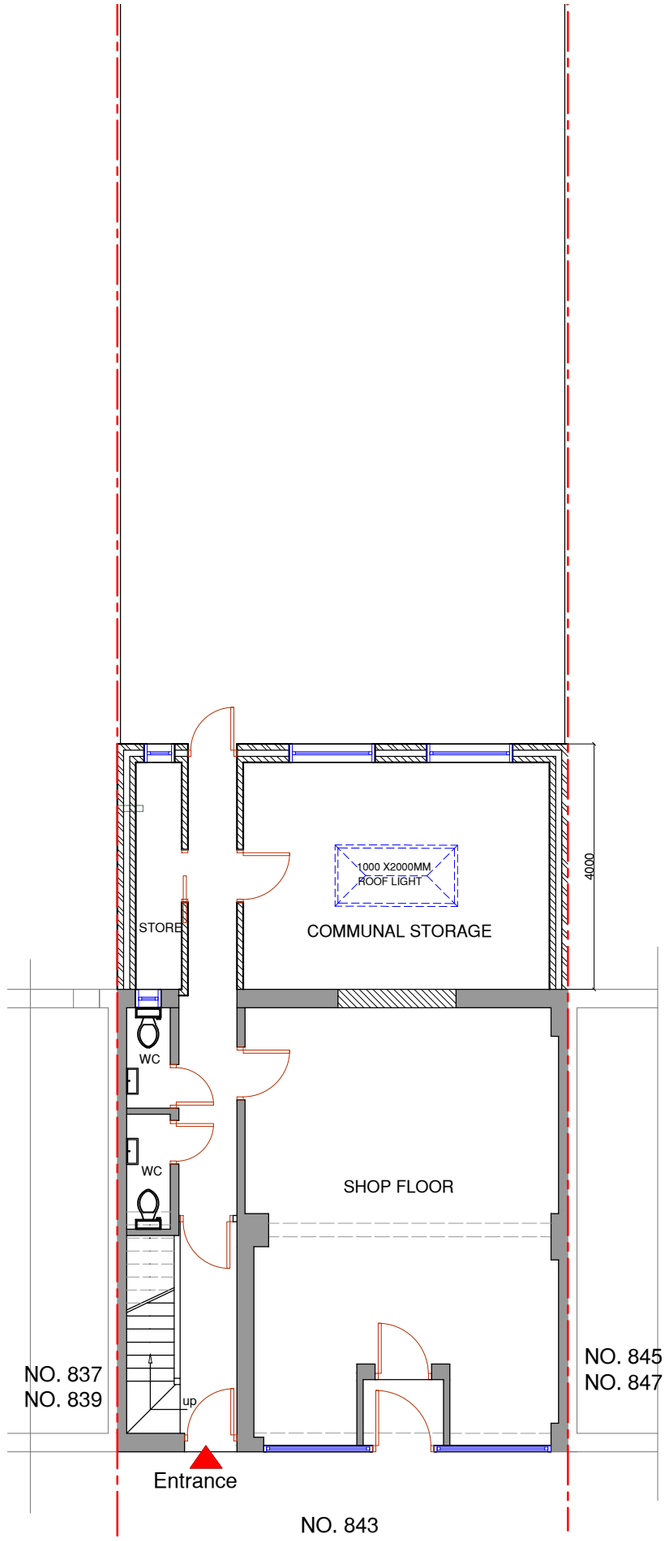

NO. 843

PROPOSED GROUND
FLOOR PLAN

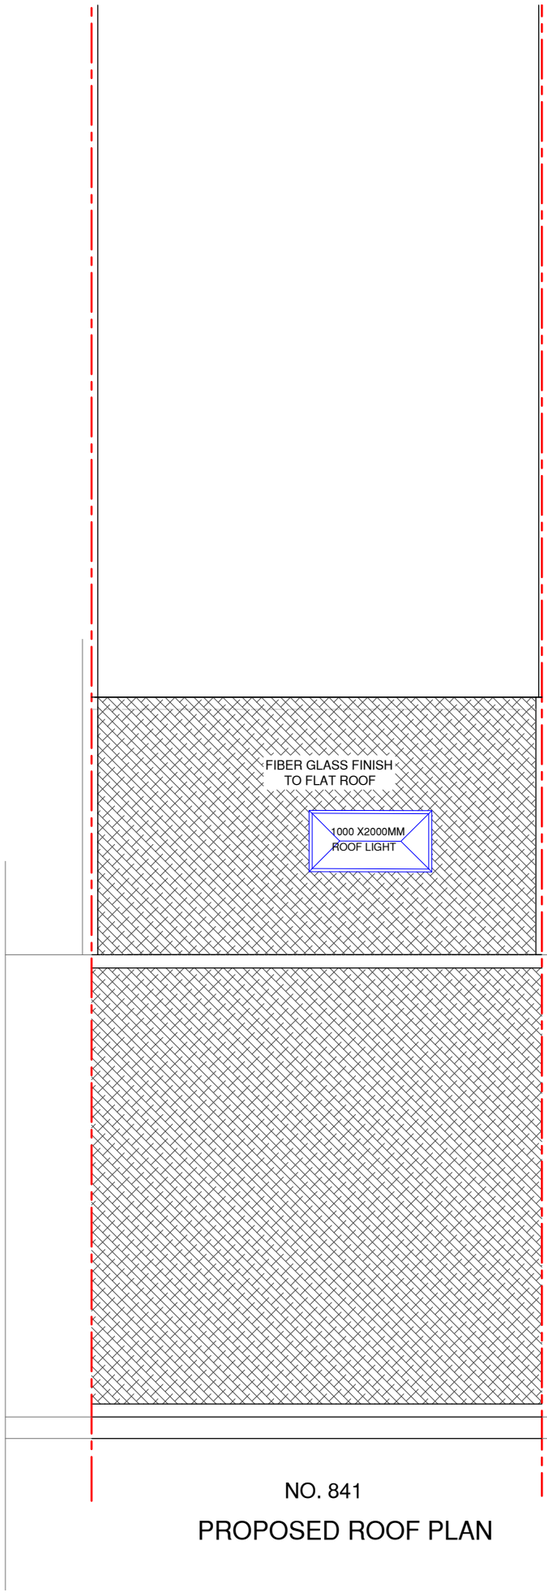

NO. 841

PROPOSED ROOF PLAN

0m 1m 2m 3m 4m 5m

SCALE @ 1:100

NOTES :

A	MAY 2022	REAR SITE ADJUSTED
	Date	Revisions

Client:
BHANOT CORPORATION LTD.

Job Title

843 UXBRIDGE ROAD
HAYES
UB4 8HZ

Drawing Title

PROPOSED FLOOR AND
SITE PLANS

Scale: 1 : 100 / 200 (A3)

Date: JANUARY 2022

Checked by: | Drawn by: RS

Drg No.	Rev.
TP/460/R03	A