VIRESH PATEL ©
building designer & space planner
79 Eastcote Avenue Greenford, UB6 0NQ
Tel: 020-8931 6623

Status: Planning
date:
scale: 1: 200
drawn: VP

project
Retention of First Floor Rear Extension
53 Paddington Close, Hayes, Middlesex UB4 9QH
drawing
Existing Site Plan (as proposed)
dwg.no. **53-PadC/**
rev.

NO. 53
EXISTING
SITE/BLOCK PLAN
(AS PROPOSED)

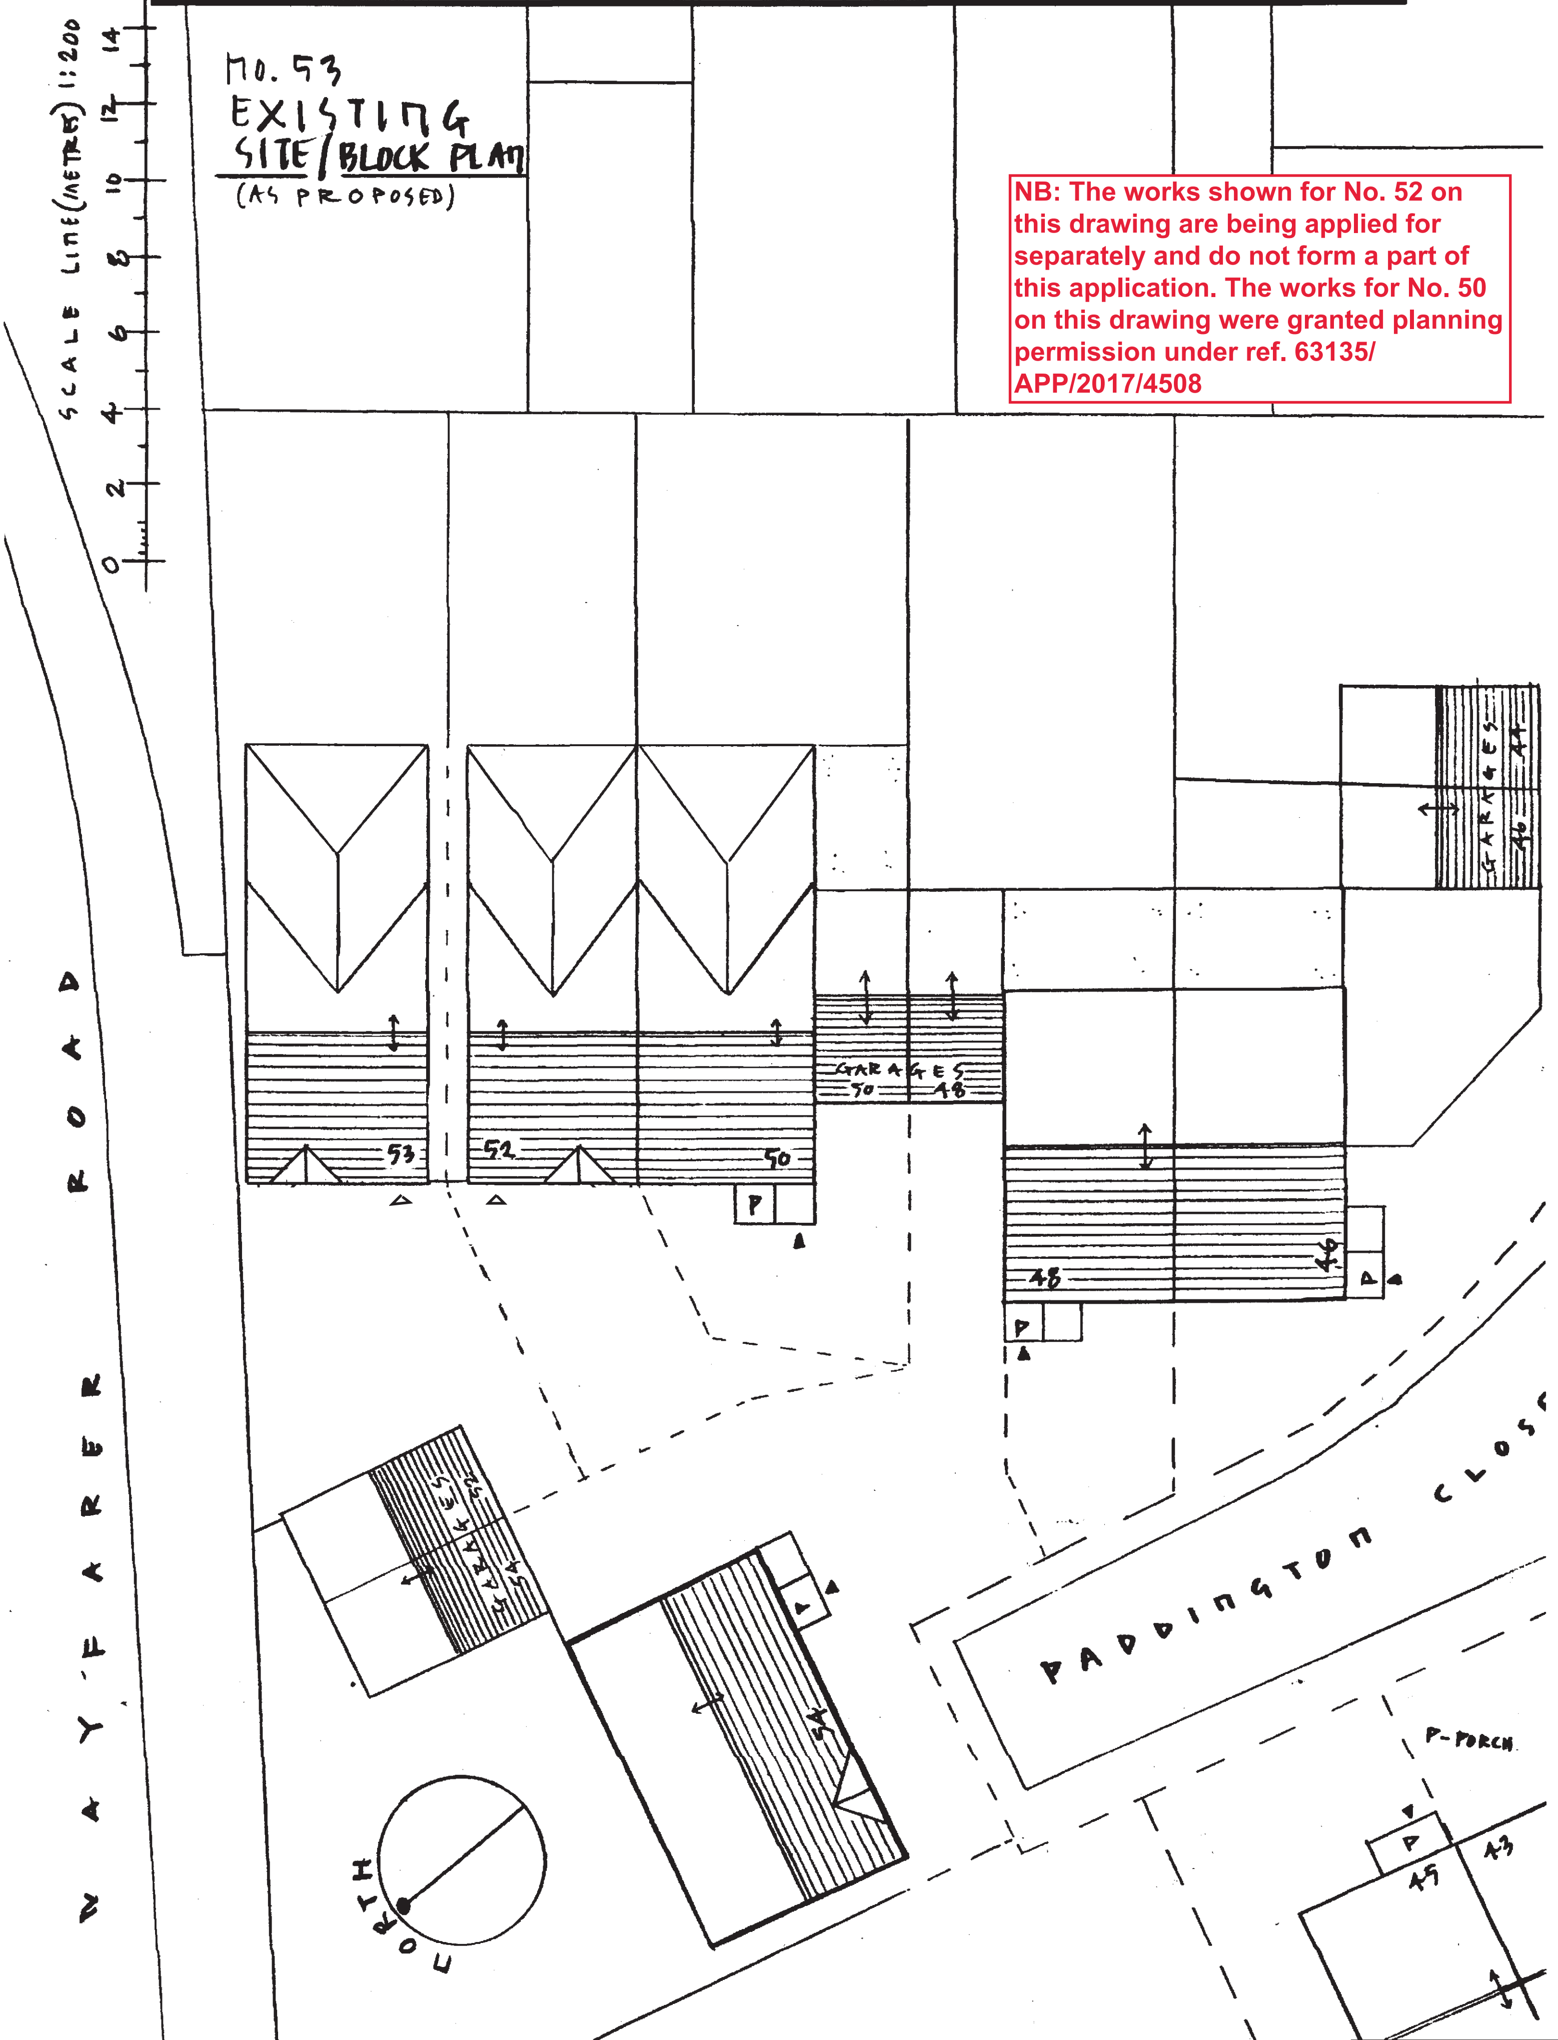

NB: The works shown for No. 52 on this drawing are being applied for separately and do not form a part of this application. The works for No. 50 on this drawing were granted planning permission under ref. 63135/APP/2017/4508