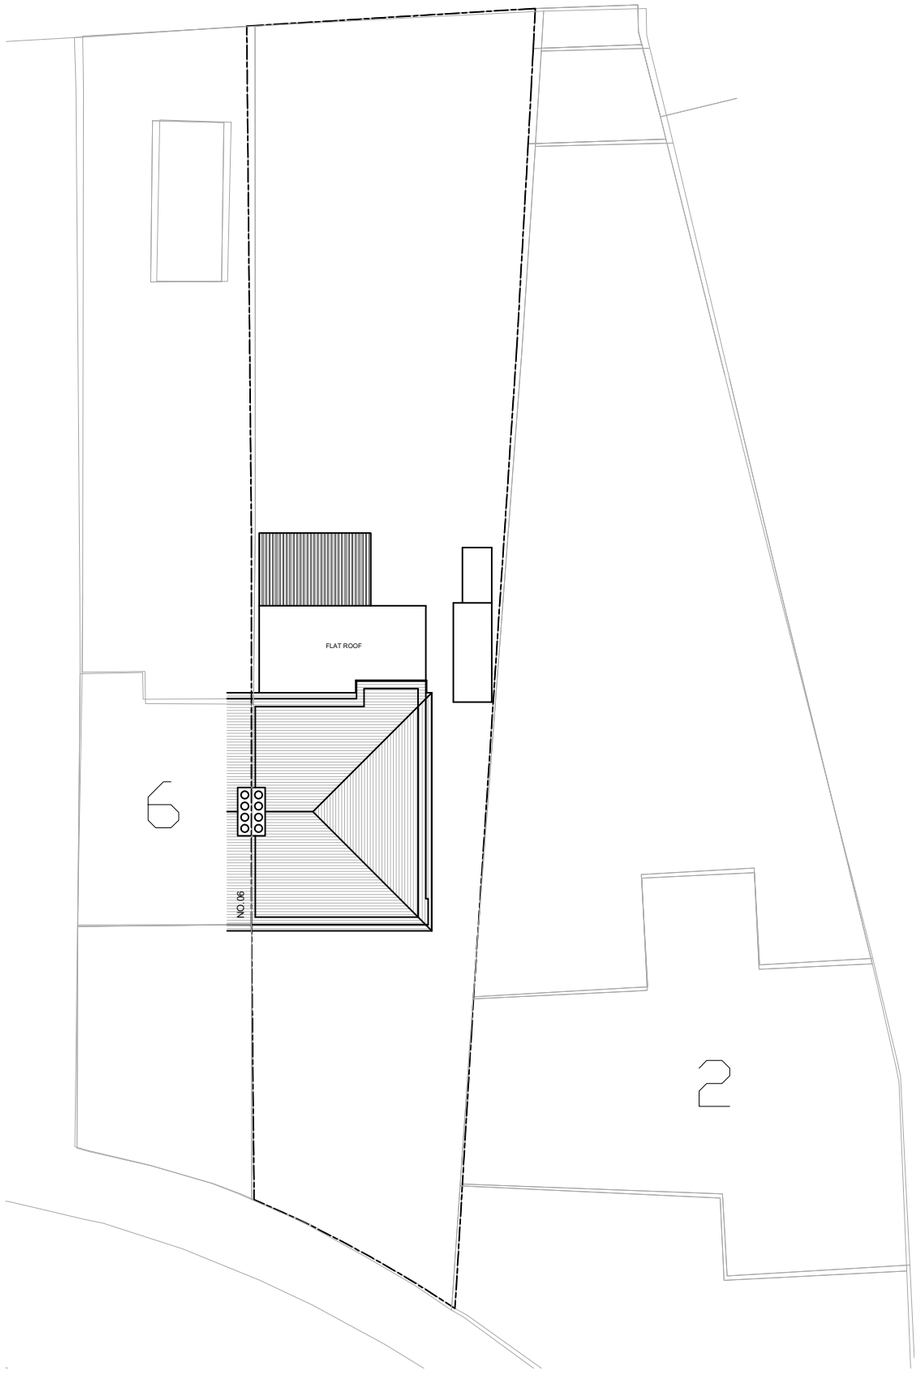

EXISTING SITE PLAN
SCALE 1:200

Rev.	Date	Comment

Site Address: 4 Napier Close,
west Drayton
UB7 9LB

Project Title: Extensions and Alterations

Drawing Title: Existing site plan

Date: 01.11.25

Scale: 1:200@A3

Drawn: LV | Rev:

Drawing No: **4NC/01**

manu design limited
24 chapman crescent
harrow, HA3 0TE
mobile :+44(0)7964350336
email:info@manudesign.co.uk