

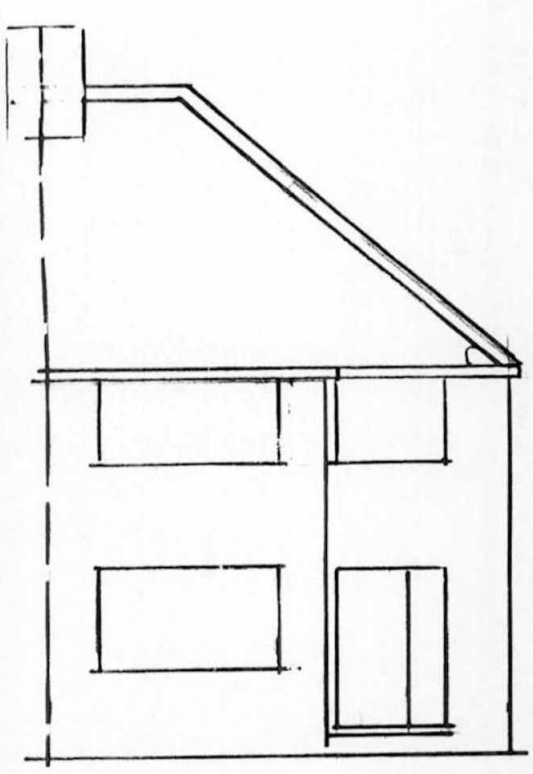



FRONT ELEVATION

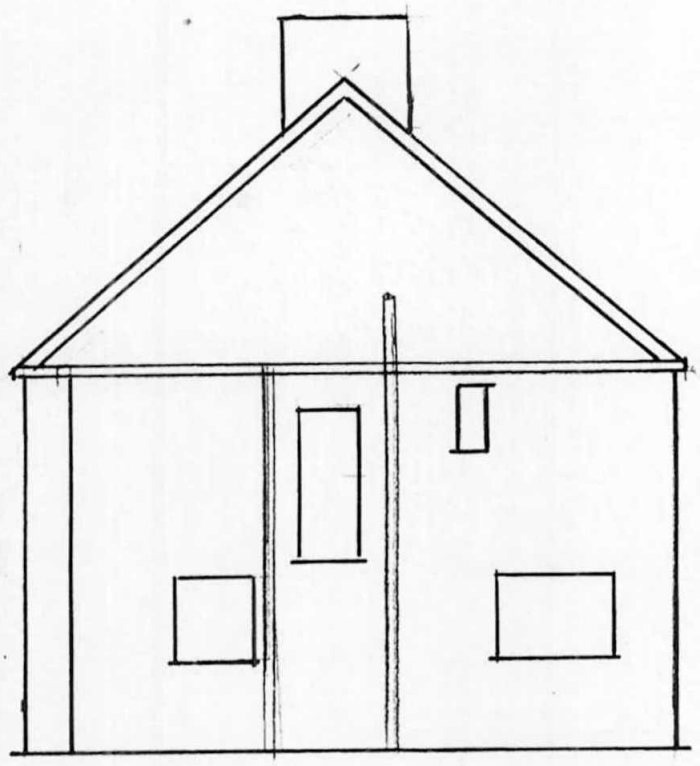


SIDE ELEVATION

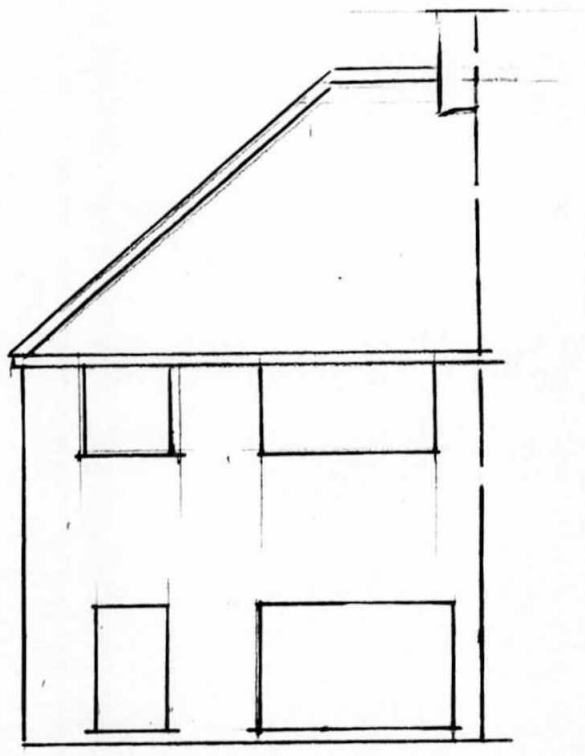


REAR ELEVATION

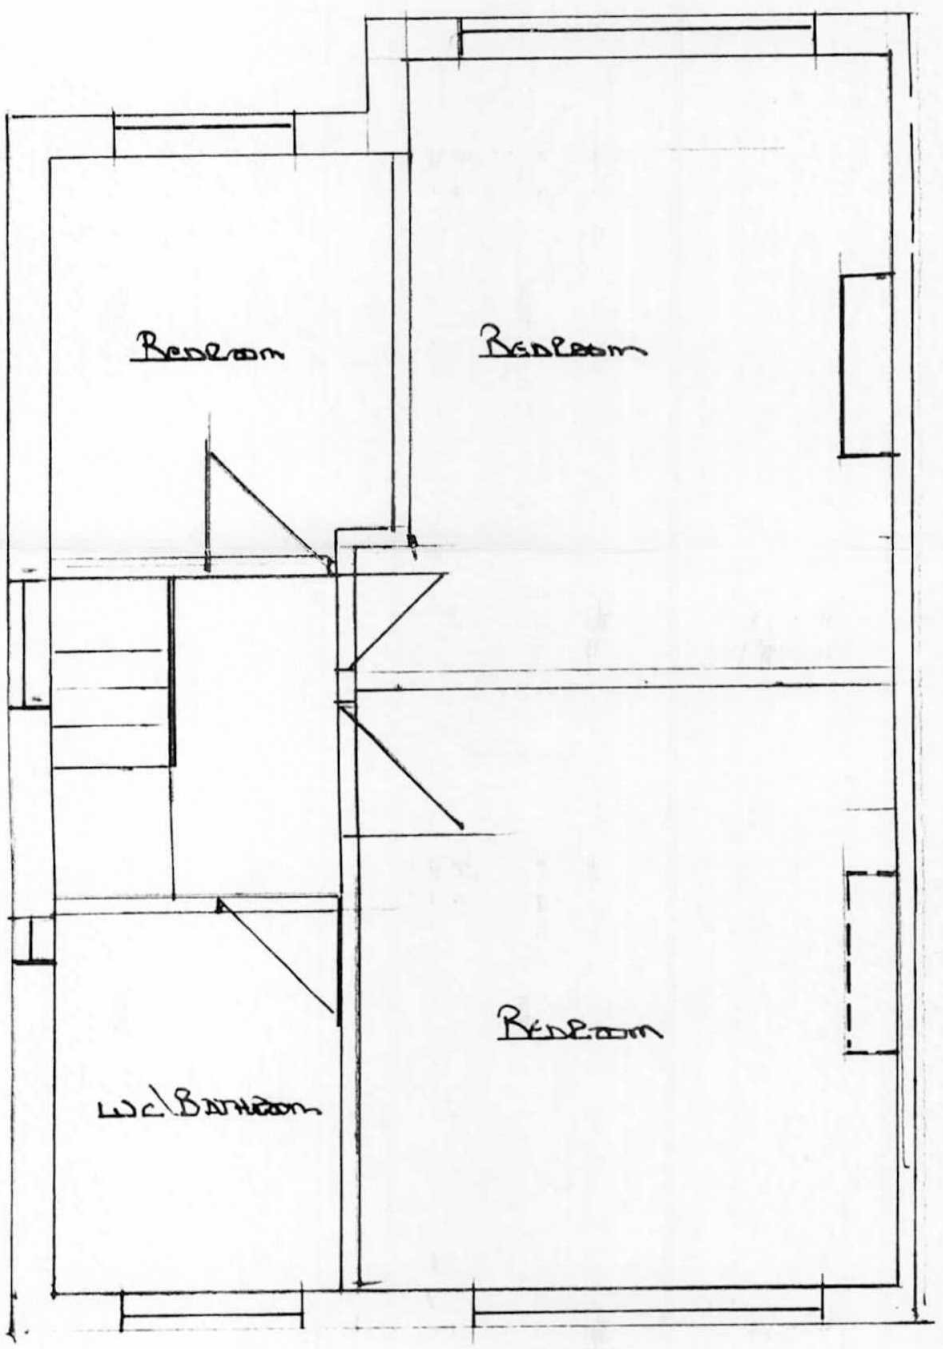

FIRST FLOOR PLAN

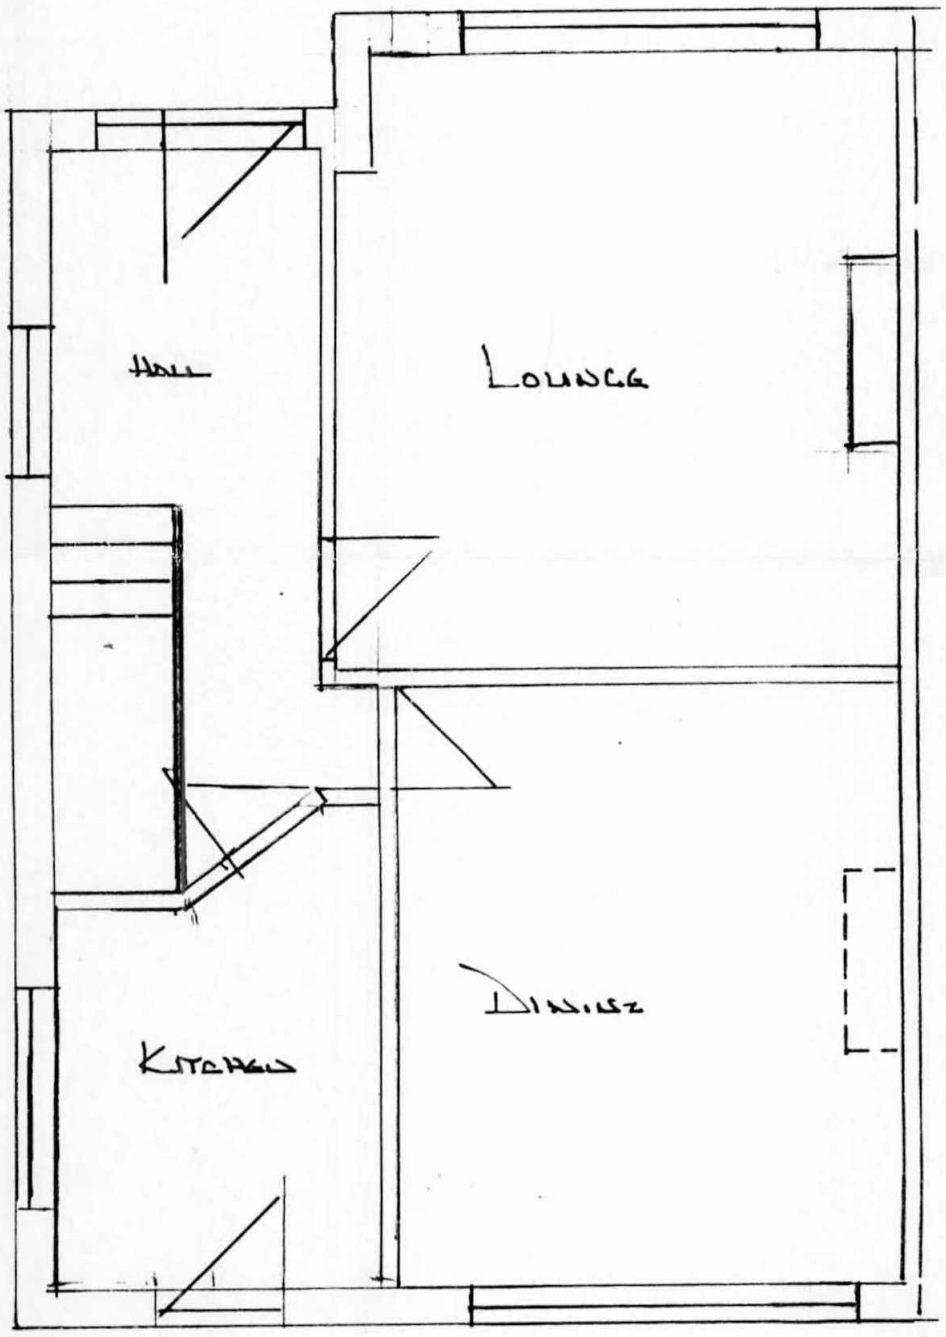

GROUND FLOOR PLAN

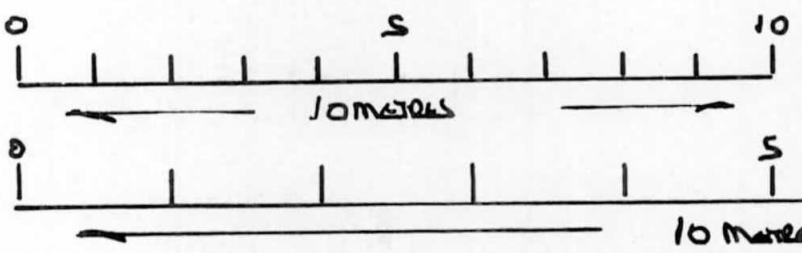

SCALE BAR 1:100

SCALE BAR 1:50

This drawing is the Copyright o
JOHN - W - EVANS and may not b
reproduced or copied, in whole or i
part, without express permission

J W EVANS
ARCHITECTURAL DRAWINGS
298 Woodlands Ave.
Eastcote, Ruislip, Middx. HA4 9QZ
020 8868 7593
jojoevans@btinternet.com

SCALE 1:100 & 1:50 | DRAWING NO 2612

EXISTING PLANS
MR J PATEL
29 LONARREN DRIVE
EASTCOTE RUISLIP HA4 9RD
TEL 020 8582 9160