


Front Elevation 5.9m


Side Elevation

Side Elevation

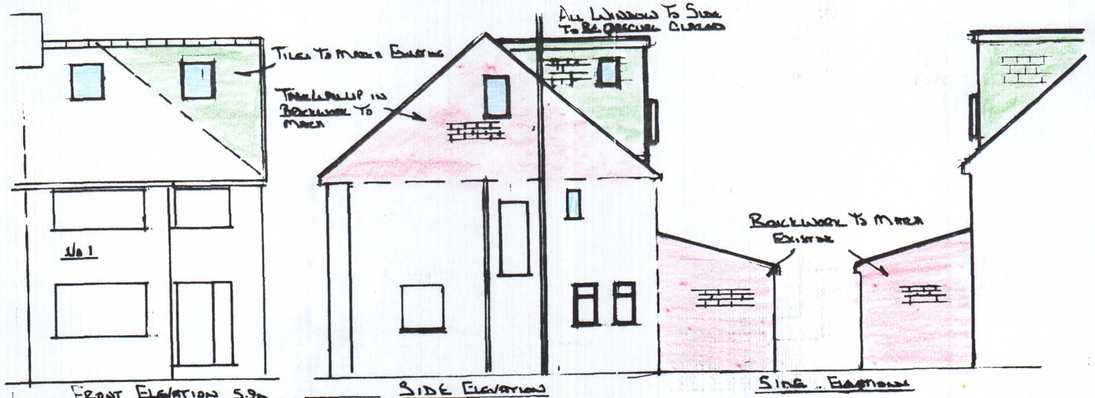


Rear Elevation


B.i Fold Doors

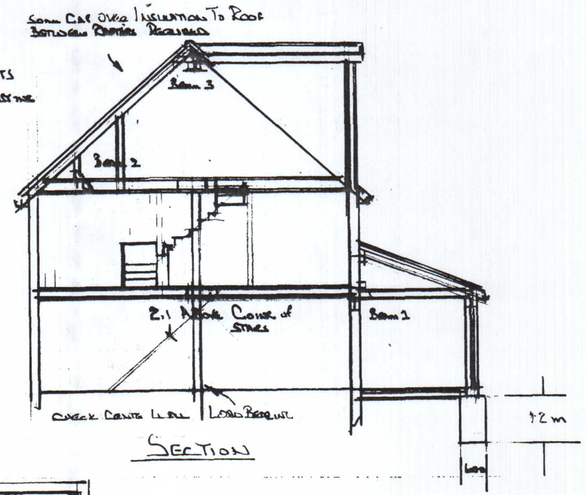


Section

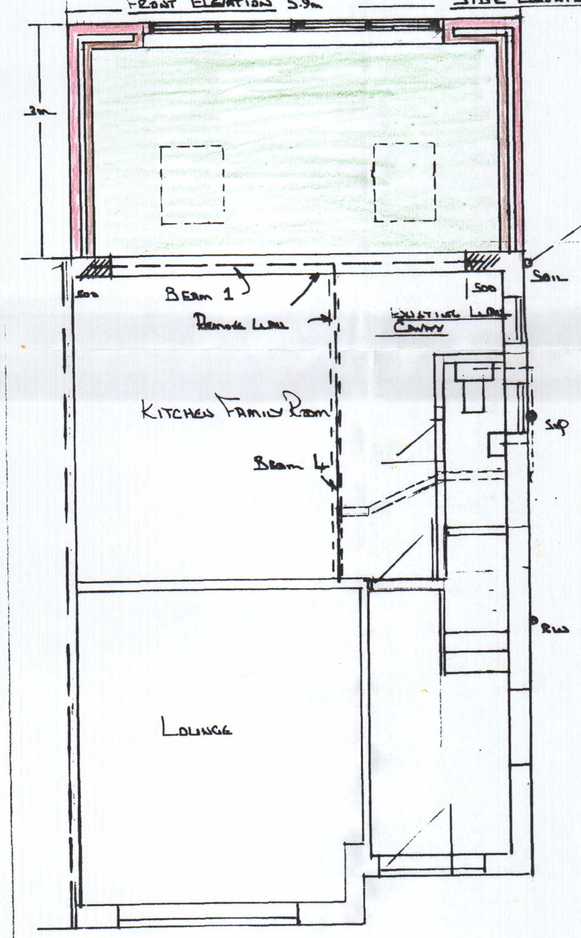

Ground Floor Plan

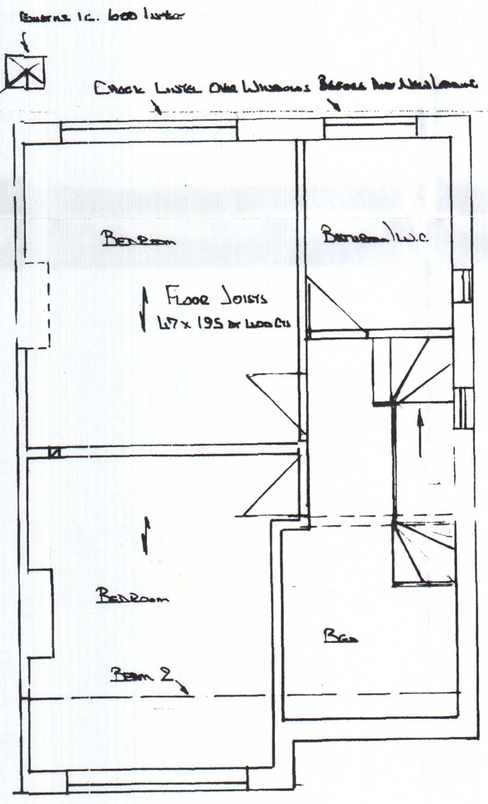

First Floor Plan

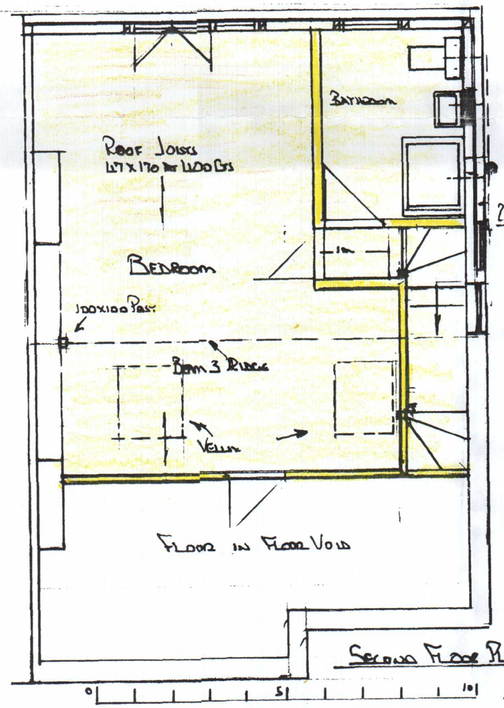


Second Floor Plan

Beam 1 203 x 203 x 60 UB Lintel Top Plated (Due To Cavity) Pad Stones

Beam 2 203 x 203 x 46 UB Pad Stones

Beam 3 203 x 133 x 30 UB Pad Stones

283 Beam 4 203 x 102 x 23 UB Pad Stone

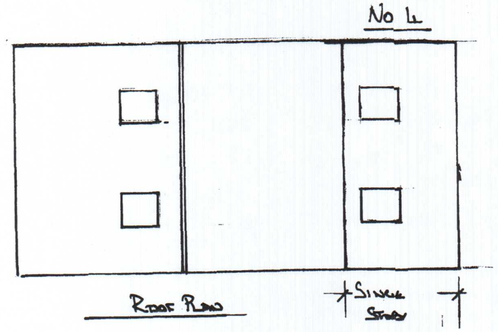

Scale Bar 1:100

Scale Bar 1:50

This drawing is the Copyright o JOHN - W - EVANS and may not be reproduced or copied, in whole or in part, without express permission

J W EVANS
ARCHITECTURAL DRAWINGS
298 Woodlands Ave.
Eastcote, Ruislip, Middx. HA4 9QZ
020 8868 7583
jojoevans@btinternet.com

Scale 1:50 & 1:100 | Drawing No 2102/1

Proposed Single Storey Rear Extension & Loft Conversion

Mr J Patel

29 Lodge Drive

Eastcote Ruislip HA4 9RD

Tel 020 8868 3160