EXTERNAL SIGNAGE PROPOSAL



EXISTING FRONT ELEVATION_scale 1:100

Rev.:	Rev Date:	Revision Details:
E	01.10.2021	Rev E (RB): Additional & proposed elevations at 1:100 scale. Proposed signage now separate from elevations page. Rev D: 26.08.21: Tenant graphic altered. single option confirmed. Paint note added to main sign case. Rev C: (25.08.21)RB: Options removed. Tenant sign options added. Item 002 notes updated. Rev B: 06.08.2021 Andy D: External signage option and car park bay signage added.

File Name: PETS AT HOME\#SITES - Inc. Kylie !\SITES T-Z\West Drayton\					Client: PETS AT HOME
Job No:	Scale: @A3 as above	Drawn by: Jae H.	Checked by:	Date: 30.03.2016	Site: 1A, Argos Cowley Retail Park High Street Uxbridge UB8 2TE

©Copyright. All rights reserved including the right to reproduce in whole or in part without the written consent of Image Technique Ltd.

Image Technique ltd. Saxon Business Park, Bromsgrove, Worcestershire B60 4AD +44(0)1527 578 533 www.imagetechnique.co.uk

EXTERNAL SIGNAGE PROPOSAL



PROPOSED FRONT ELEVATION_scale 1:100

Rev.:	Rev Date:	Revision Details:
E	01.10.2021	Rev E (RB): Additional & proposed elevations at 1:100 scale. Proposed signage now separate from elevations page. Rev D: 26.08.21: Tenant graphic altered. single option confirmed. Paint note added to main sign case. Rev C: (25.08.21)RB: Options removed. Tenant sign options added. Item 002 notes updated. Rev B: 06.08.2021 Andy D: External signage option and car park bay signage added.

File Name: PETS AT HOME\#SITES - Inc. Kylie !\SITES T-Z\West Drayton\					Client: PETS AT HOME
Job No:	Scale: @A3 as above	Drawn by: Jae H.	Checked by:	Date: 30.03.2016	Site: 1A, Argos Cowley Retail Park High Street Uxbridge UB8 2TE

©Copyright. All rights reserved including the right to reproduce in whole or in part without the written consent of Image Technique Ltd.

Image Technique ltd. Saxon Business Park, Bromsgrove, Worcestershire B60 4AD +44(0)1527 578 533 www.imagetechnique.co.uk


EXTERNAL SIGNAGE PROPOSAL



SIGN 001_scale 1:50
1-OFF vinyl applied flexface skin, installed in direct replacement of existing.
Illuminated to be replaced with White 6500K LED's

Note: Existing Sign case returns to be re-painted grey !



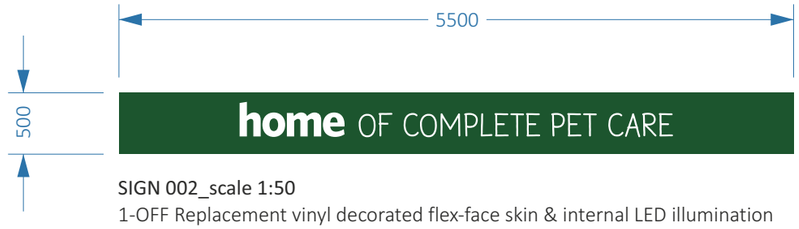

SIGN 002_scale 1:50
1-OFF Replacement vinyl decorated flex-face skin & internal LED illumination to existing sign case.



Sign 005:
Existing freestanding joint tenant sign to have 3-OFF replacement panels.
1650 x 950mm

Printed clear vinyl to be applied to existing acrylic panels in place of existing.





Sign 003_scale 1:50
LED static internally illuminated roundel sign case painted Grey and decorated with translucent vinyl graphics to opal acrylic face panel.




Sign 004_scale 1:50
4-OFF non-illuminated hinged and lockable
40 x 60" Grey painted poster cases
fitted in direct replacement of existing.

Rev.:	Rev Date:	Revision Details:
E	01.10.2021	Rev E (RB): Additional & proposed elevations at 1:100 scale. Proposed signage now separate from elevations page. Rev D: 26.08.21: Tenant graphic altered. single option confirmed. Paint note added to main sign case. Rev C: (25.08.21)RB: Options removed. Tenant sign options added. Item 002 notes updated. Rev B: 06.08.2021 Andy D: External signage option and car park bay signage added.

File Name: PETS AT HOME\#SITES - Inc. Kylie !\SITES T-Z\West Drayton\					Client: PETS AT HOME
Job No:	Scale: @A3 as above	Drawn by: Jae H.	Checked by:	Date: 30.03.2016	Site: 1A, Argos Cowley Retail Park High Street Uxbridge UB8 2TE


©Copyright. All rights reserved including the right to reproduce in whole or in part without the written consent of Image Technique Ltd.

CAR PARK BAY PROPOSED SIGNAGE

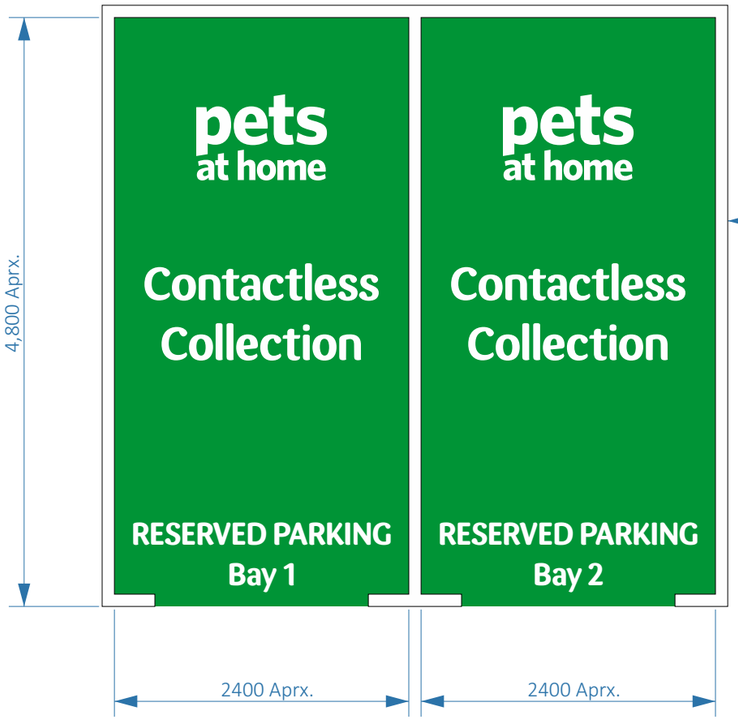

Parking Bay Graphics- Scale 1:40 @ A3.



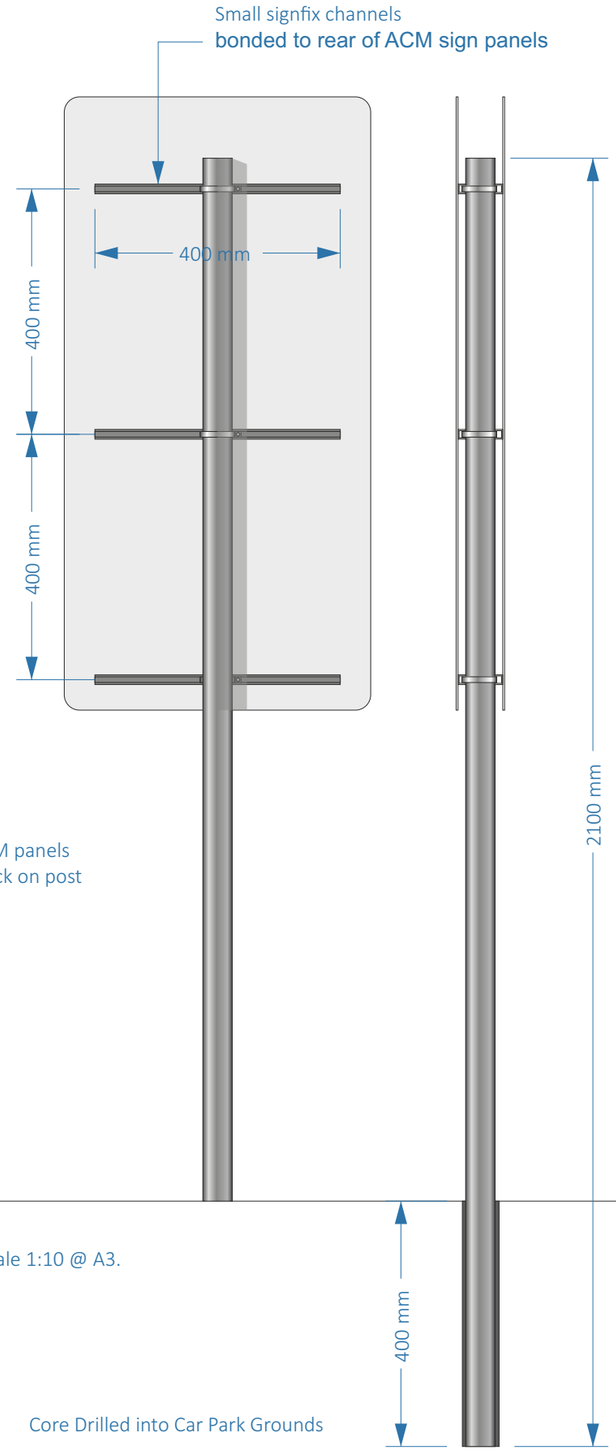



Rear graphics

Parking Bay Post Signs- Scale 1:10 @ A3.

Core Drilled into Car Park Grounds

Sign 010:


Rev.:	Rev Date:	Revision Details:
E	01.10.2021	Rev E (RB): Additional & proposed elevations at 1:100 scale. Proposed signage now separate from elevations page. Rev D: 26.08.21: Tenant graphic altered. single option confirmed. Paint note added to main sign case. Rev C: (25.08.21)RB: Options removed. Tenant sign options added. Item 002 notes updated. Rev B: 06.08.2021 Andy D: External signage option and car park bay signage added.

File Name: PETS AT HOME\#SITES - Inc. Kylie !\SITES T-Z\West Drayton\					Client: PETS AT HOME
Job No:	Scale: @A3 as above	Drawn by: Jae H.	Checked by:	Date: 30.03.2016	Site: 1A, Argos Cowley Retail Park High Street Uxbridge UB8 2TE

©Copyright. All rights reserved including the right to reproduce in whole or in part without the written consent of Image Technique Ltd.

INTERNAL SIGNAGE PROPOSAL

1-OFF set of “THE GROOM LETTERS” letters
Stacked standard size, 1380 x 800mm Halo Illuminated.
(1:40 Scale)
Note: Installed centrally between services panel and r/h edge of glazing.

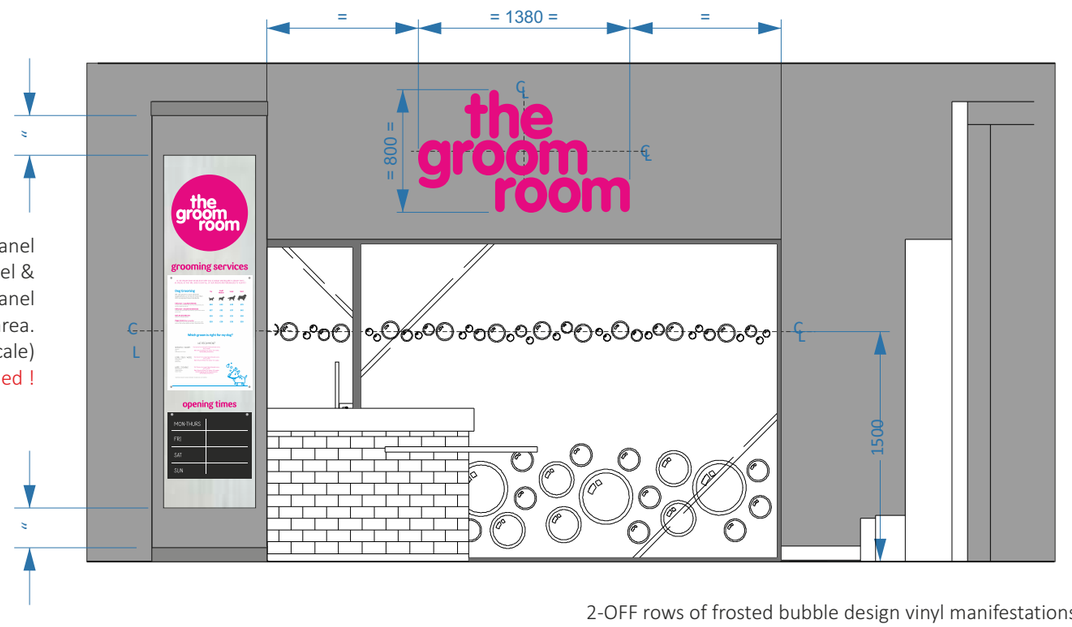

600 x 2300mm printed Groom Room services panel
C/w groom room roundel, services panel &
opening times chalkboard panel
fitted central to available area.
(1:40 scale)
Note: Sizes to be confirmed !


2-OFF rows of frosted bubble design vinyl manifestations to entrance glazing
See manufacturing detail for fitting positions
(1:40 scale)

Rev.:	Rev Date:	Revision Details:
E	01.10.2021	Rev E (RB): Additional & proposed elevations at 1:100 scale. Proposed signage now separate from elevations page. Rev D: 26.08.21: Tenant graphic altered. single option confirmed. Paint note added to main sign case. Rev C: (25.08.21)RB: Options removed. Tenant sign options added. Item 002 notes updated. Rev B: 06.08.2021 Andy D: External signage option and car park bay signage added.

File Name: PETS AT HOME\#SITES - Inc. Kylie !\SITES T-Z\West Drayton\					Client: PETS AT HOME
Job No:	Scale: @A3 as above	Drawn by: Jae H.	Checked by:	Date: 30.03.2016	Site: 1A, Argos Cowley Retail Park High Street Uxbridge UB8 2TE

©Copyright. All rights reserved including the right to reproduce in whole or in part without the written consent of Image Technique Ltd.

INTERNAL SIGNAGE PROPOSAL

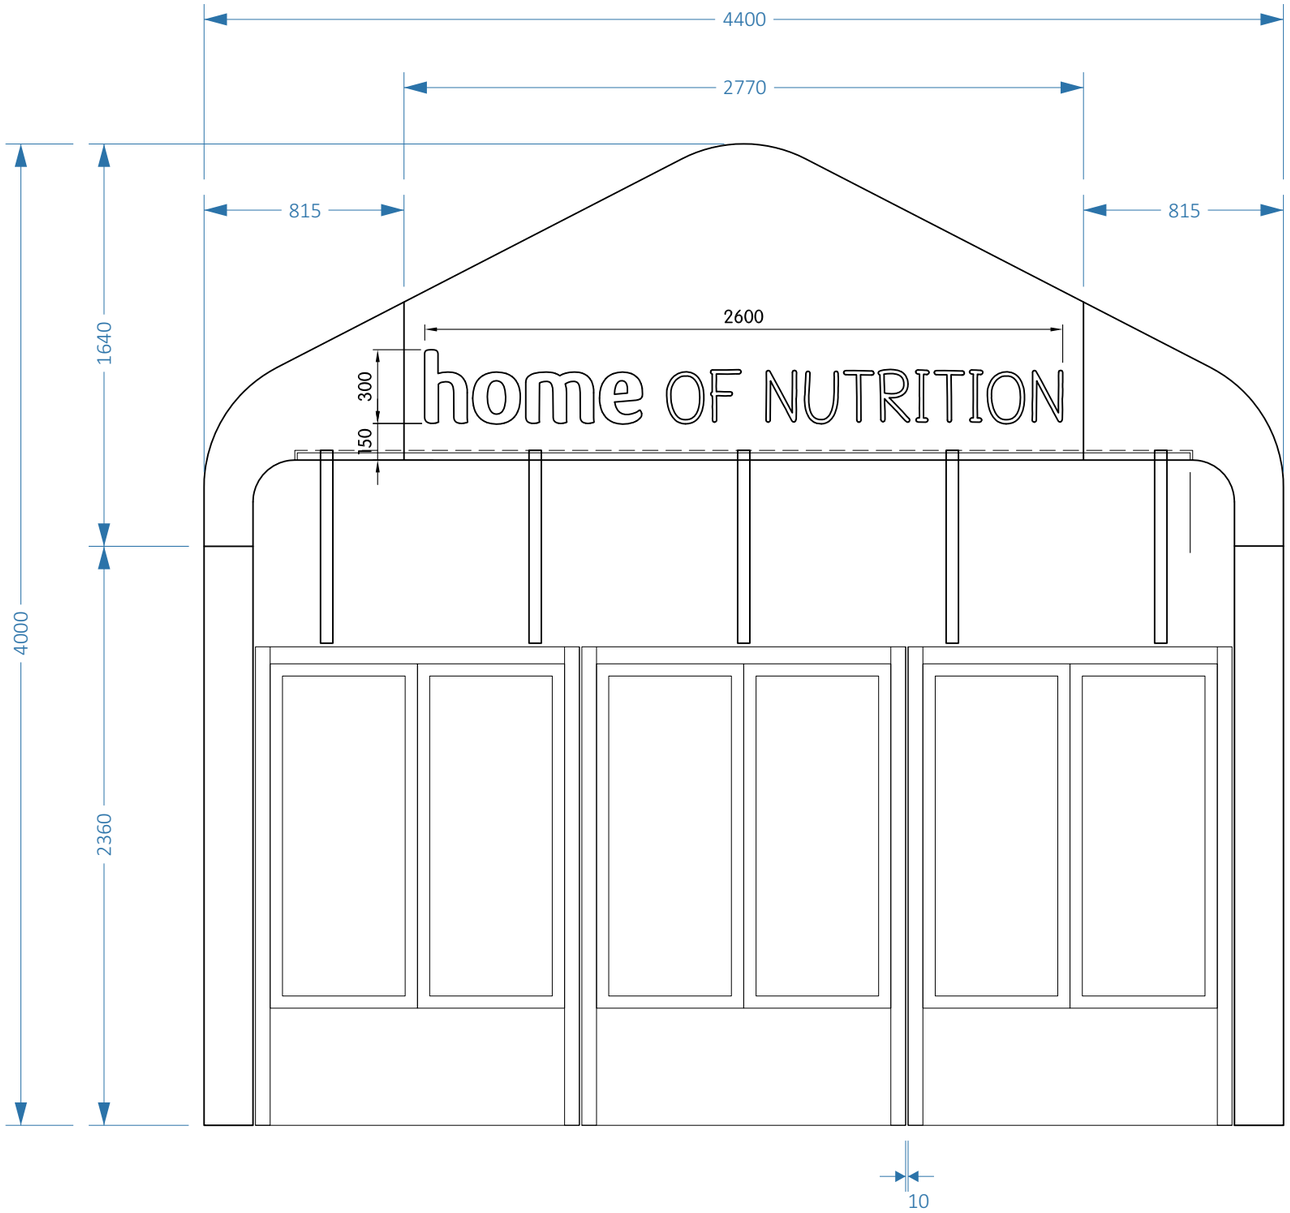

Rev.:	Rev Date:	Revision Details:
E	01.10.2021	Rev E (RB): Additional & proposed elevations at 1:100 scale. Proposed signage now separate from elevations page. Rev D: 26.08.21: Tenant graphic altered. single option confirmed. Paint note added to main sign case. Rev C: (25.08.21)RB: Options removed. Tenant sign options added. Item 002 notes updated. Rev B: 06.08.2021 Andy D: External signage option and car park bay signage added.

File Name: PETS AT HOME\#SITES - Inc. Kylie !\SITES T-Z\West Drayton\					Client: PETS AT HOME
Job No:	Scale: @A3 as above	Drawn by: Jae H.	Checked by:	Date: 30.03.2016	Site: 1A, Argos Cowley Retail Park High Street Uxbridge UB8 2TE


©Copyright. All rights reserved including the right to reproduce in whole or in part without the written consent of Image Technique Ltd.


INTERNAL SIGNAGE PROPOSAL

1-OFF Internally illuminated “PAY HERE” roundel ~ Position to be confirmed



Note: Approx. 190-off LED modules required in total to fully face illuminate c/w 1-off 60W power supply (supply with dimmer).

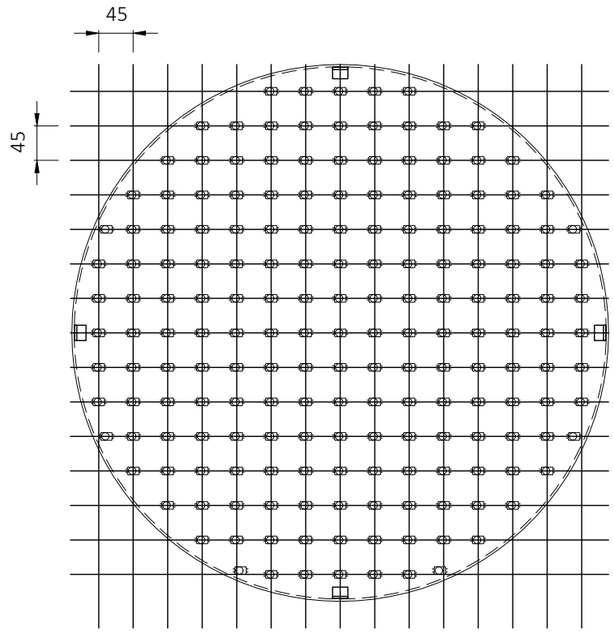

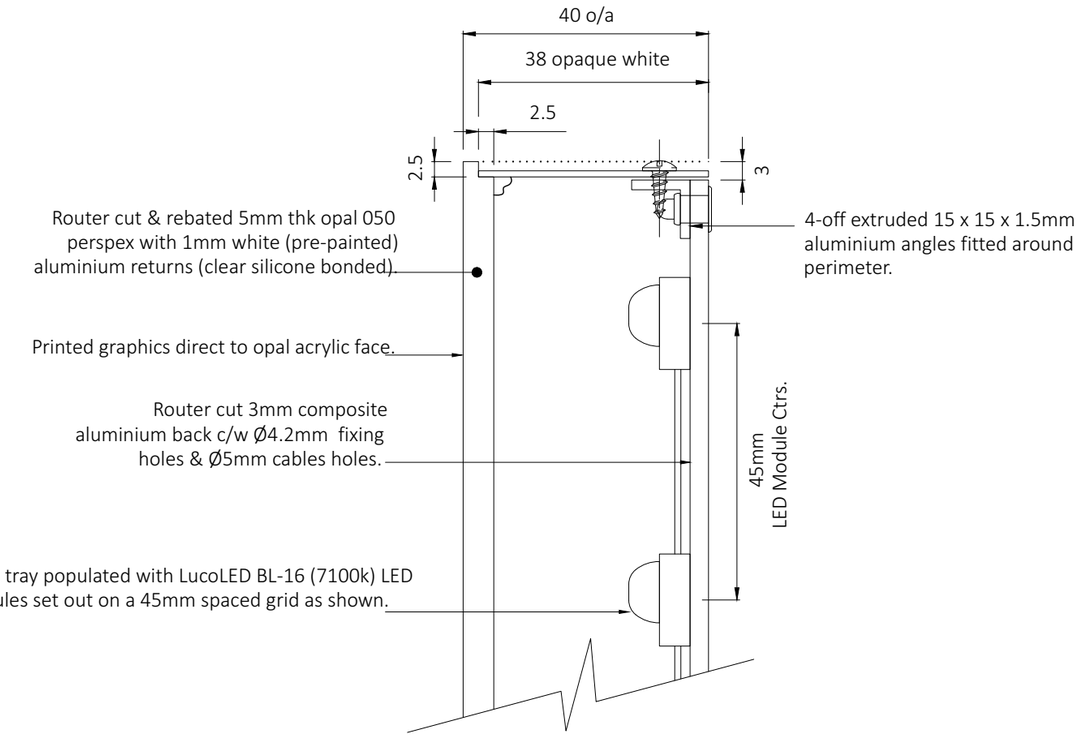


Rev.:	Rev Date:	Revision Details:
E	01.10.2021	Rev E (RB): Additional & proposed elevations at 1:100 scale. Proposed signage now separate from elevations page. Rev D: 26.08.21: Tenant graphic altered. single option confirmed. Paint note added to main sign case. Rev C: (25.08.21)RB: Options removed. Tenant sign options added. Item 002 notes updated. Rev B: 06.08.2021 Andy D: External signage option and car park bay signage added.

File Name: PETS AT HOME\#SITES - Inc. Kylie !\SITES T-Z\West Drayton\					Client: PETS AT HOME
Job No:	Scale: @A3 as above	Drawn by: Jae H.	Checked by:	Date: 30.03.2016	Site: 1A, Argos Cowley Retail Park High Street Uxbridge UB8 2TE

©Copyright. All rights reserved including the right to reproduce in whole or in part without the written consent of Image Technique Ltd.



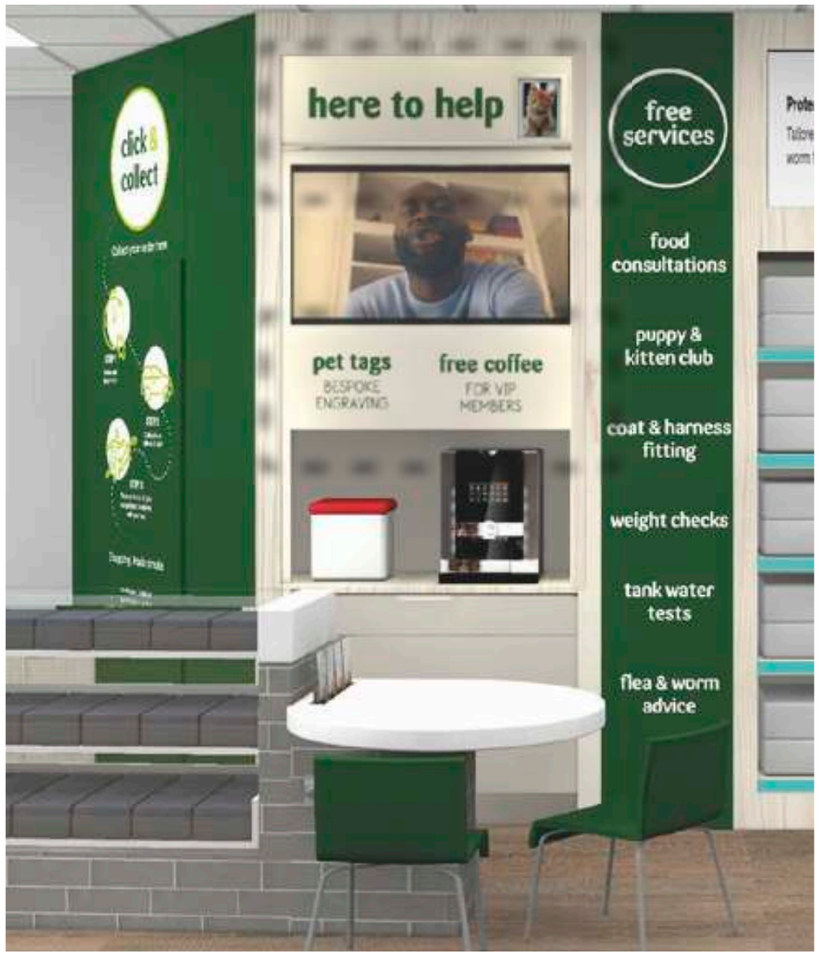



Rev.:	Rev Date:	Revision Details:
E	01.10.2021	Rev E (RB): Additional & proposed elevations at 1:100 scale. Proposed signage now separate from elevations page. Rev D: 26.08.21: Tenant graphic altered. single option confirmed. Paint note added to main sign case. Rev C: (25.08.21)RB: Options removed. Tenant sign options added. Item 002 notes updated. Rev B: 06.08.2021 Andy D: External signage option and car park bay signage added.

File Name: PETS AT HOME\#SITES - Inc. Kylie !\SITES T-Z\West Drayton\					Client: PETS AT HOME
Job No:	Scale: @A3 as above	Drawn by: Jae H.	Checked by:	Date: 30.03.2016	Site: 1A, Argos Cowley Retail Park High Street Uxbridge UB8 2TE

©Copyright. All rights reserved including the right to reproduce in whole or in part without the written consent of Image Technique Ltd.



2-OFF required.


3-OFF required.

1-OFF required.



1-OFF required.

Perimeter Signs
6-OFF Sets required (Quantities as shown above)
(1:15 scale)

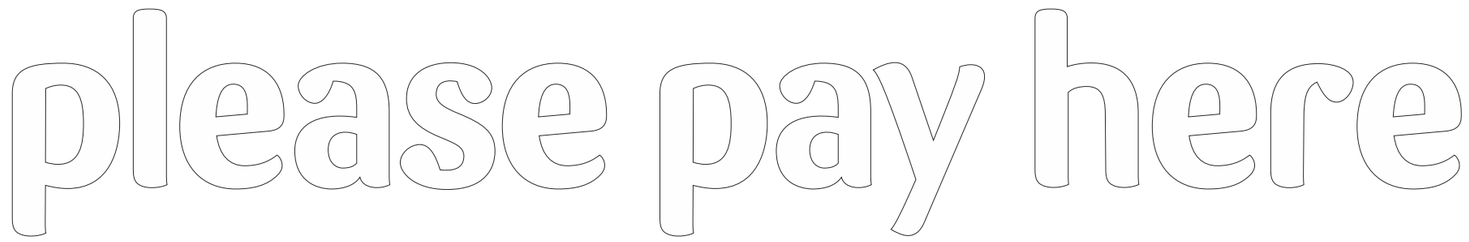


1-OFF required.

Rev.:	Rev Date:	Revision Details:
E	01.10.2021	Rev E (RB): Additional & proposed elevations at 1:100 scale. Proposed signage now separate from elevations page. Rev D: 26.08.21: Tenant graphic altered. single option confirmed. Paint note added to main sign case. Rev C: (25.08.21)RB: Options removed. Tenant sign options added. Item 002 notes updated. Rev B: 06.08.2021 Andy D: External signage option and car park bay signage added.

File Name: PETS AT HOME\#SITES - Inc. Kylie !\SITES T-Z\West Drayton\					Client: PETS AT HOME
Job No:	Scale: @A3 as above	Drawn by: Jae H.	Checked by:	Date: 30.03.2016	Site: 1A, Argos Cowley Retail Park High Street Uxbridge UB8 2TE

©Copyright. All rights reserved including the right to reproduce in whole or in part without the written consent of Image Technique Ltd.

SITE PLAN

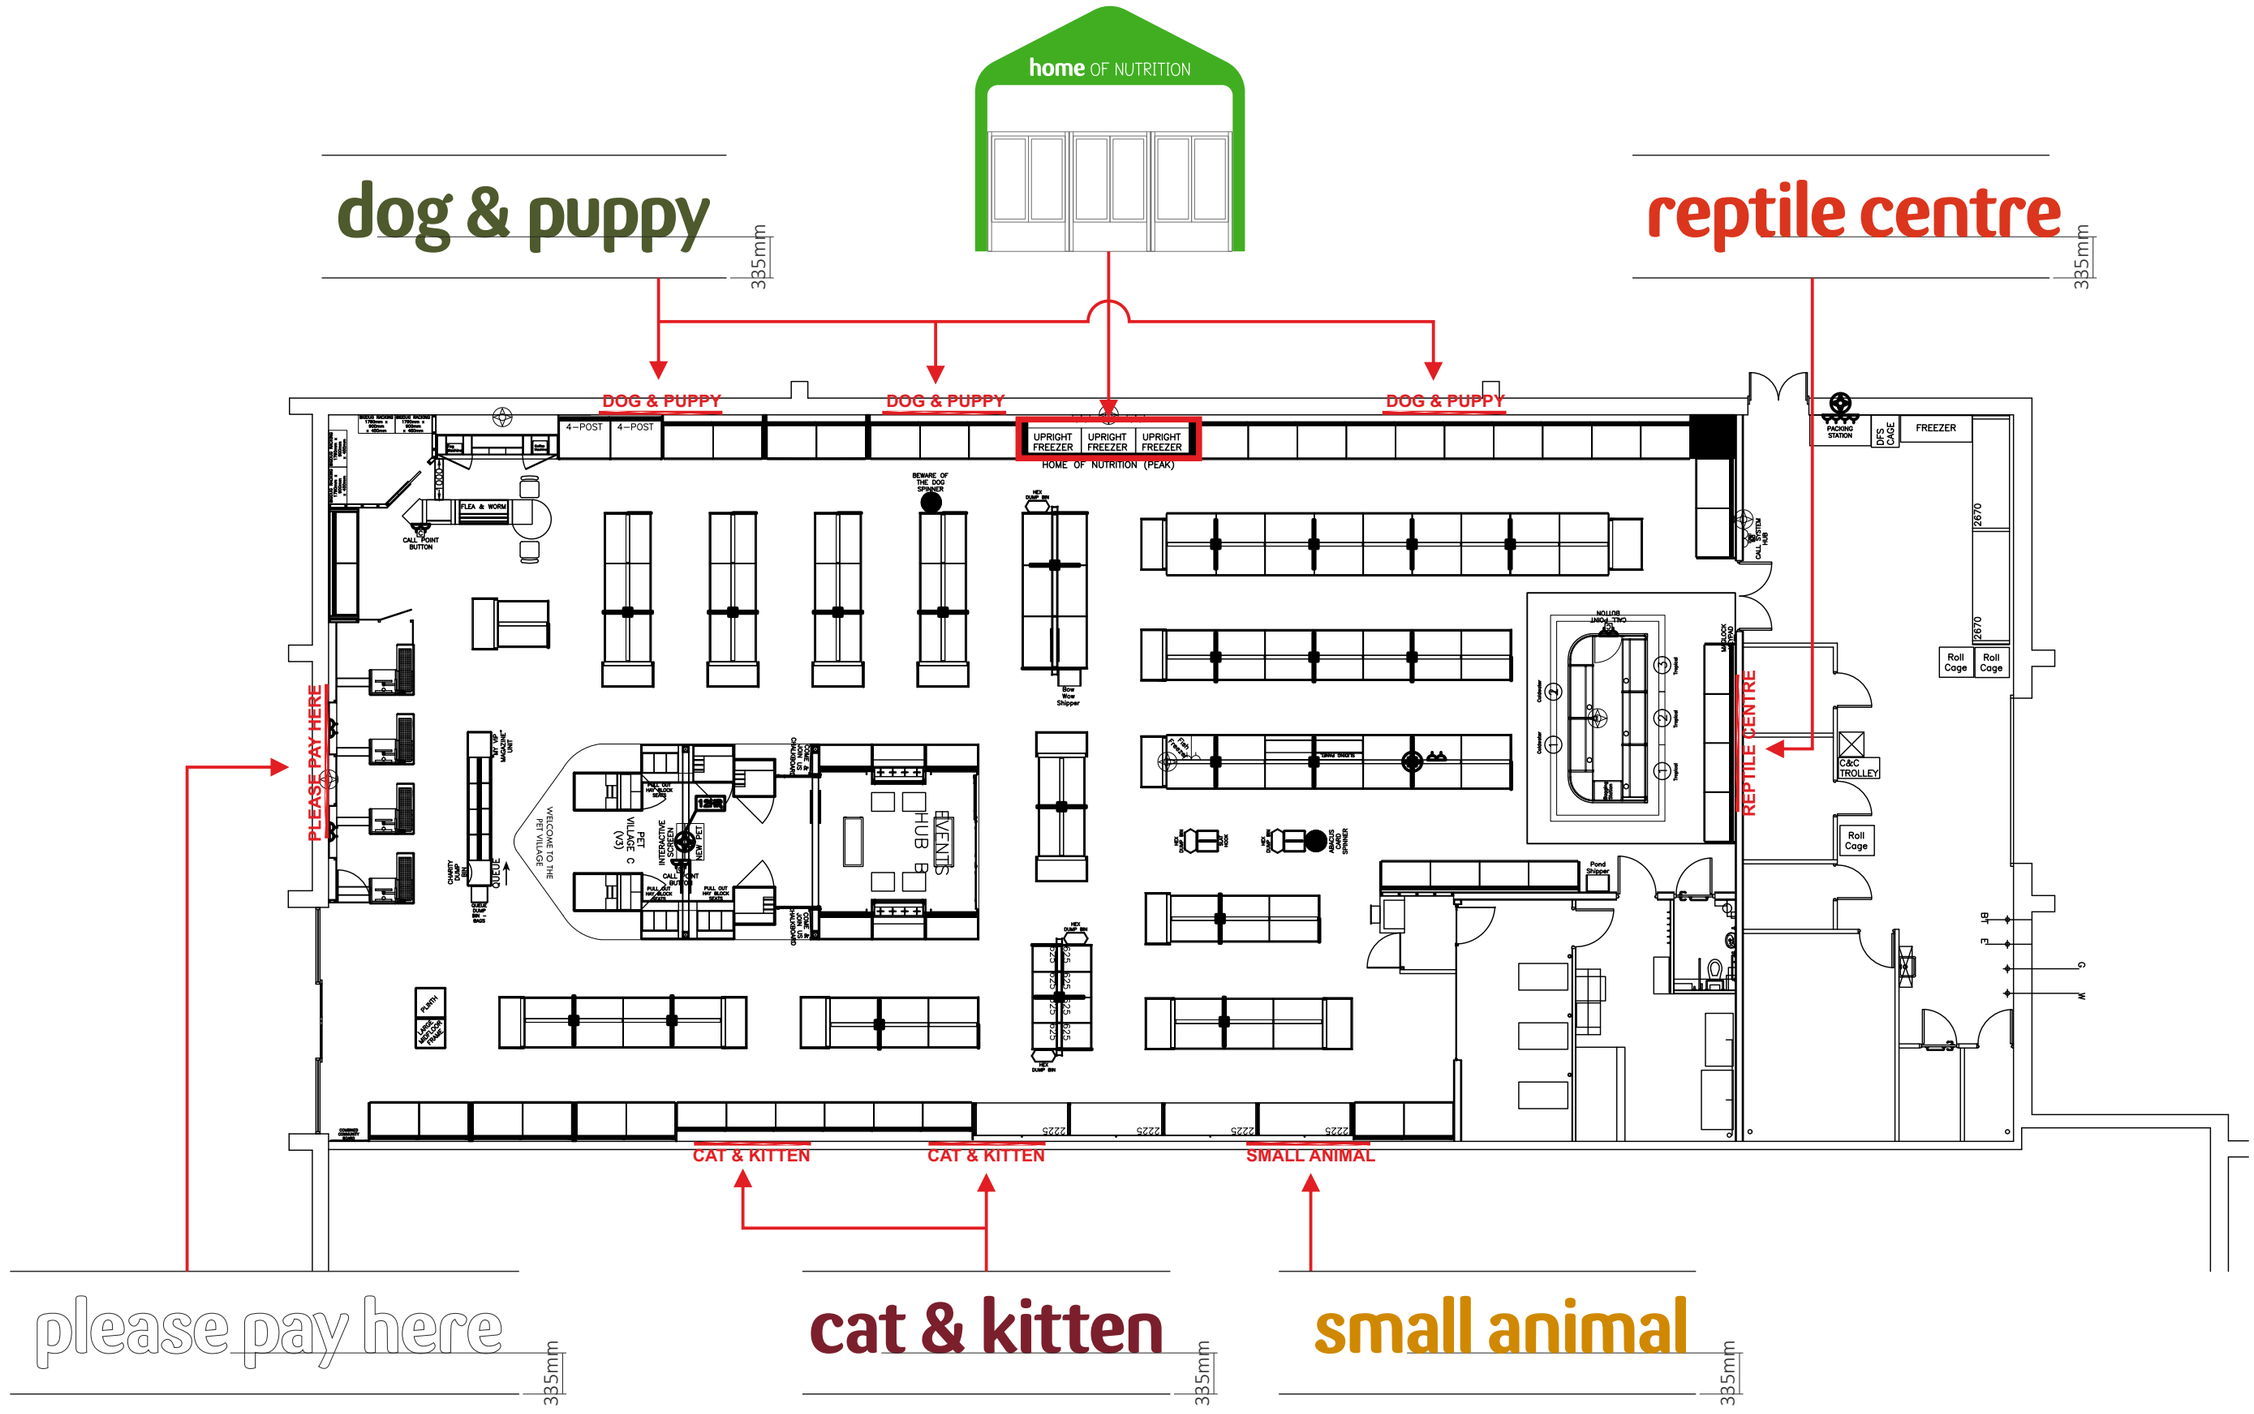

Rev.:	Rev Date:	Revision Details:
E	01.10.2021	Rev E (RB): Additional & proposed elevations at 1:100 scale. Proposed signage now separate from elevations page. Rev D: 26.08.21: Tenant graphic altered. single option confirmed. Paint note added to main sign case. Rev C: (25.08.21)RB: Options removed. Tenant sign options added. Item 002 notes updated. Rev B: 06.08.2021 Andy D: External signage option and car park bay signage added.

File Name: PETS AT HOME\#SITES - Inc. Kylie !\SITES T-Z\West Drayton\					Client: PETS AT HOME
Job No:	Scale: @A3 as above	Drawn by: Jae H.	Checked by:	Date: 30.03.2016	Site: 1A, Argos Cowley Retail Park High Street Uxbridge UB8 2TE

©Copyright. All rights reserved including the right to reproduce in whole or in part without the written consent of Image Technique Ltd.

PROPOSED TROLLEY BAY SIGN



Printed trolley bay graphics onto self adhesive vinyl and applied to new trolley bay structure. Size & position to be determined.



example

Rev.:	Rev Date:	Revision Details:
E	01.10.2021	Rev E (RB): Additional & proposed elevations at 1:100 scale. Proposed signage now separate from elevations page. Rev D: 26.08.21: Tenant graphic altered. single option confirmed. Paint note added to main sign case. Rev C: (25.08.21)RB: Options removed. Tenant sign options added. Item 002 notes updated. Rev B: 06.08.2021 Andy D: External signage option and car park bay signage added.

File Name: PETS AT HOME\#SITES - Inc. Kylie !\SITES T-Z\West Drayton\					Client: PETS AT HOME
Job No:	Scale: @A3 as above	Drawn by: Jae H.	Checked by:	Date: 30.03.2016	Site: 1A, Argos Cowley Retail Park High Street Uxbridge UB8 2TE

©Copyright. All rights reserved including the right to reproduce in whole or in part without the written consent of Image Technique Ltd.