EXTERNAL SIGNAGE PROPOSAL

Sign 004_scale 1:50
4-OFF non-illuminated hinged and lockable
40 x 60" Grey painted poster cases
fitted in direct replacement of existing.




FRONT ELEVATION_scale 1:150



Sign 005:
Existing freestanding joint tenant sign to have
3-OFF replacement panels.
1650 x 950mm

Printed clear vinyl to be applied to existing
acrylic panels in place of existing.



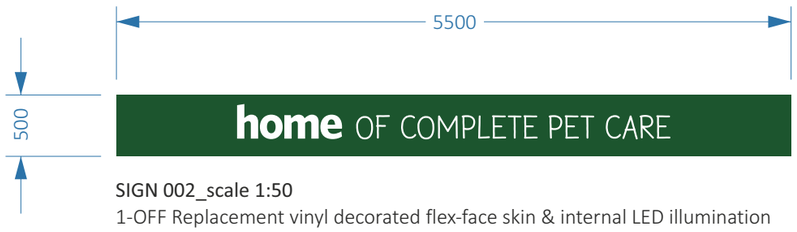

SIGN 002_scale 1:50
1-OFF Replacement vinyl decorated flex-face skin & internal LED illumination
to existing sign case.



Sign 003_scale 1:50
LED static internally illuminated roundel sign case painted Grey and decorated with translucent vinyl graphics to opal acrylic face panel.

SIGN 001_scale 1:50
1-OFF vinyl applied flexface skin, installed in direct replacement of existing.
Illuminated to be replaced with White 6500K LED's

Note: Existing Sign case returns to be re-painted grey !




Rev.:	Rev Date:	Revision Details:
D	26.08.2021	Rev D: Tenant graphic altered. single option confirmed. Paint note added to main sign case. Rev C: (25.08.21)RJB: Options removed. Tenant sign options added. Item 002 notes updated. Rev B: 06.08.2021 Andy D: External signage option and car park bay signage added. Rev A: Andy D: 30.07.21: Scheme update including internals.

File Name: PETS AT HOME\#SITES - Inc. Kylie !\SITES T-Z\West Drayton\					Client: PETS AT HOME
Job No:	Scale: @A3 as above	Drawn by: Jae H.	Checked by:	Date: 30.03.2016	Site: 1A, Argos Cowley Retail Park High Street Uxbridge UB8 2TE


©Copyright. All rights reserved including the right to reproduce in whole or in part without the written consent of Image Technique Ltd.

CAR PARK BAY PROPOSED SIGNAGE

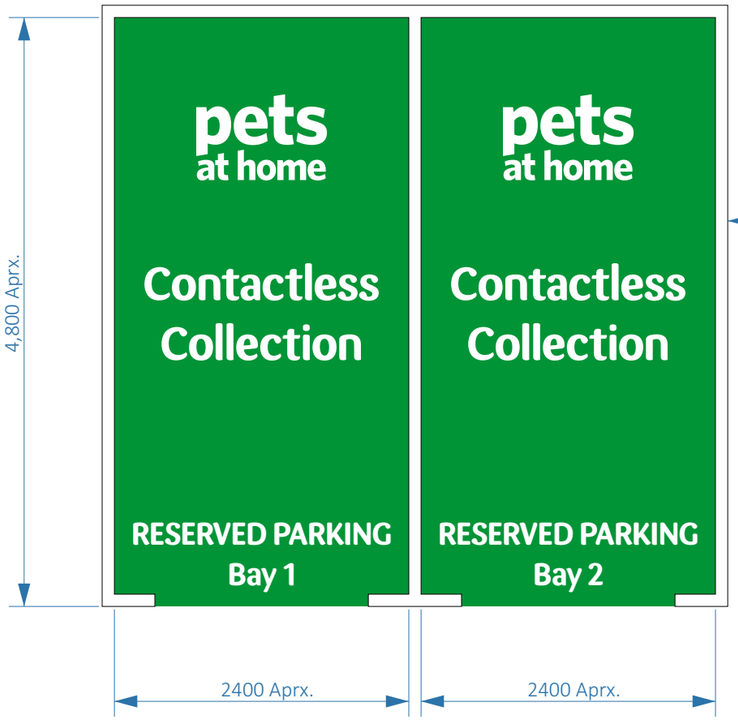

Parking Bay Graphics- Scale 1:40 @ A3.



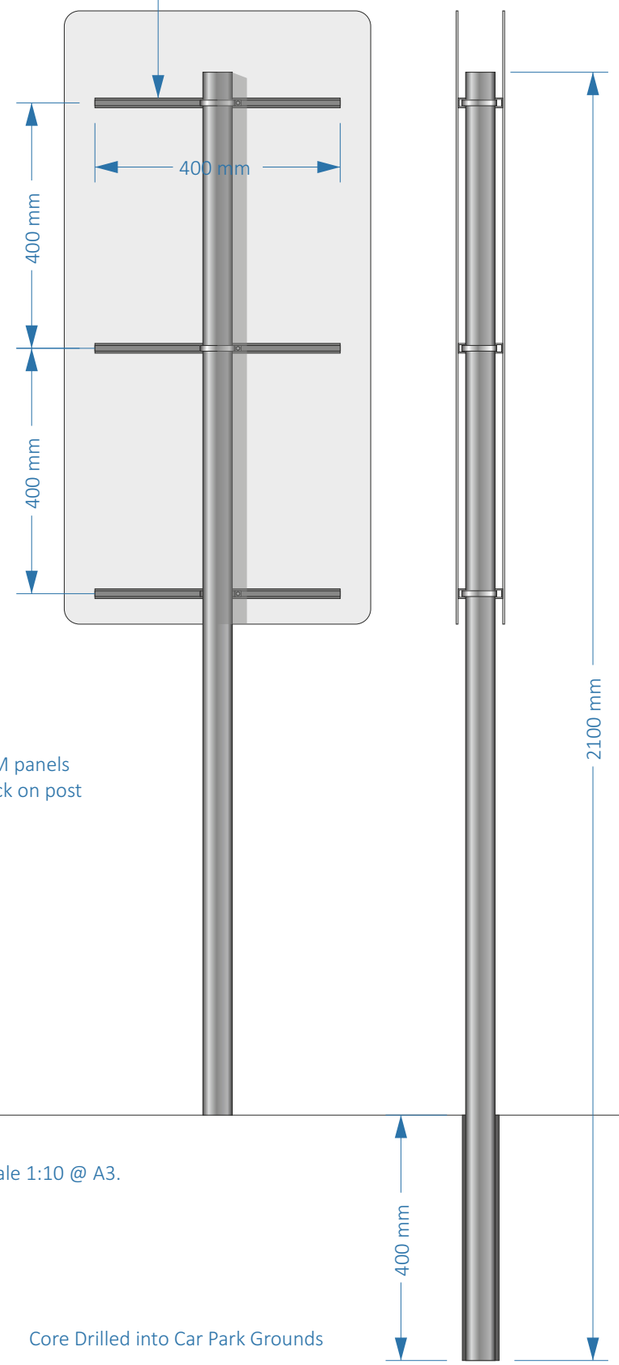



Rear graphics

Parking Bay Post Signs- Scale 1:10 @ A3.

Sign 010:

Rev.:	Rev Date:	Revision Details:
D	26.08.2021	Rev D: Tenant graphic altered. single option confirmed. Paint note added to main sign case. Rev C: (25.08.21)RJB: Options removed. Tenant sign options added. Item 002 notes updated. Rev B: 06.08.2021 Andy D: External signage option and car park bay signage added. Rev A: Andy D: 30.07.21: Scheme update including internals.

File Name: PETS AT HOME\#SITES - Inc. Kylie !\SITES T-Z\West Drayton\					Client: PETS AT HOME
Job No:	Scale: @A3 as above	Drawn by: Jae H.	Checked by:	Date: 30.03.2016	Site: 1A, Argos Cowley Retail Park High Street Uxbridge UB8 2TE

©Copyright. All rights reserved including the right to reproduce in whole or in part without the written consent of Image Technique Ltd.

PROPOSED TROLLEY BAY SIGN



Printed trolley bay graphics onto self adhesive vinyl and applied to new trolley bay structure. Size & position to be determined.



example

Rev.:	Rev Date:	Revision Details:
D	26.08.2021	Rev D: Tenant graphic altered. single option confirmed. Paint note added to main sign case. Rev C: (25.08.21)RJB: Options removed. Tenant sign options added. Item 002 notes updated. Rev B: 06.08.2021 Andy D: External signage option and car park bay signage added. Rev A: Andy D: 30.07.21: Scheme update including internals.

File Name: PETS AT HOME\#SITES - Inc. Kylie !\SITES T-Z\West Drayton\					Client: PETS AT HOME
Job No:	Scale: @A3 as above	Drawn by: Jae H.	Checked by:	Date: 30.03.2016	Site: 1A, Argos Cowley Retail Park High Street Uxbridge UB8 2TE

©Copyright. All rights reserved including the right to reproduce in whole or in part without the written consent of Image Technique Ltd.