
SITE PLAN

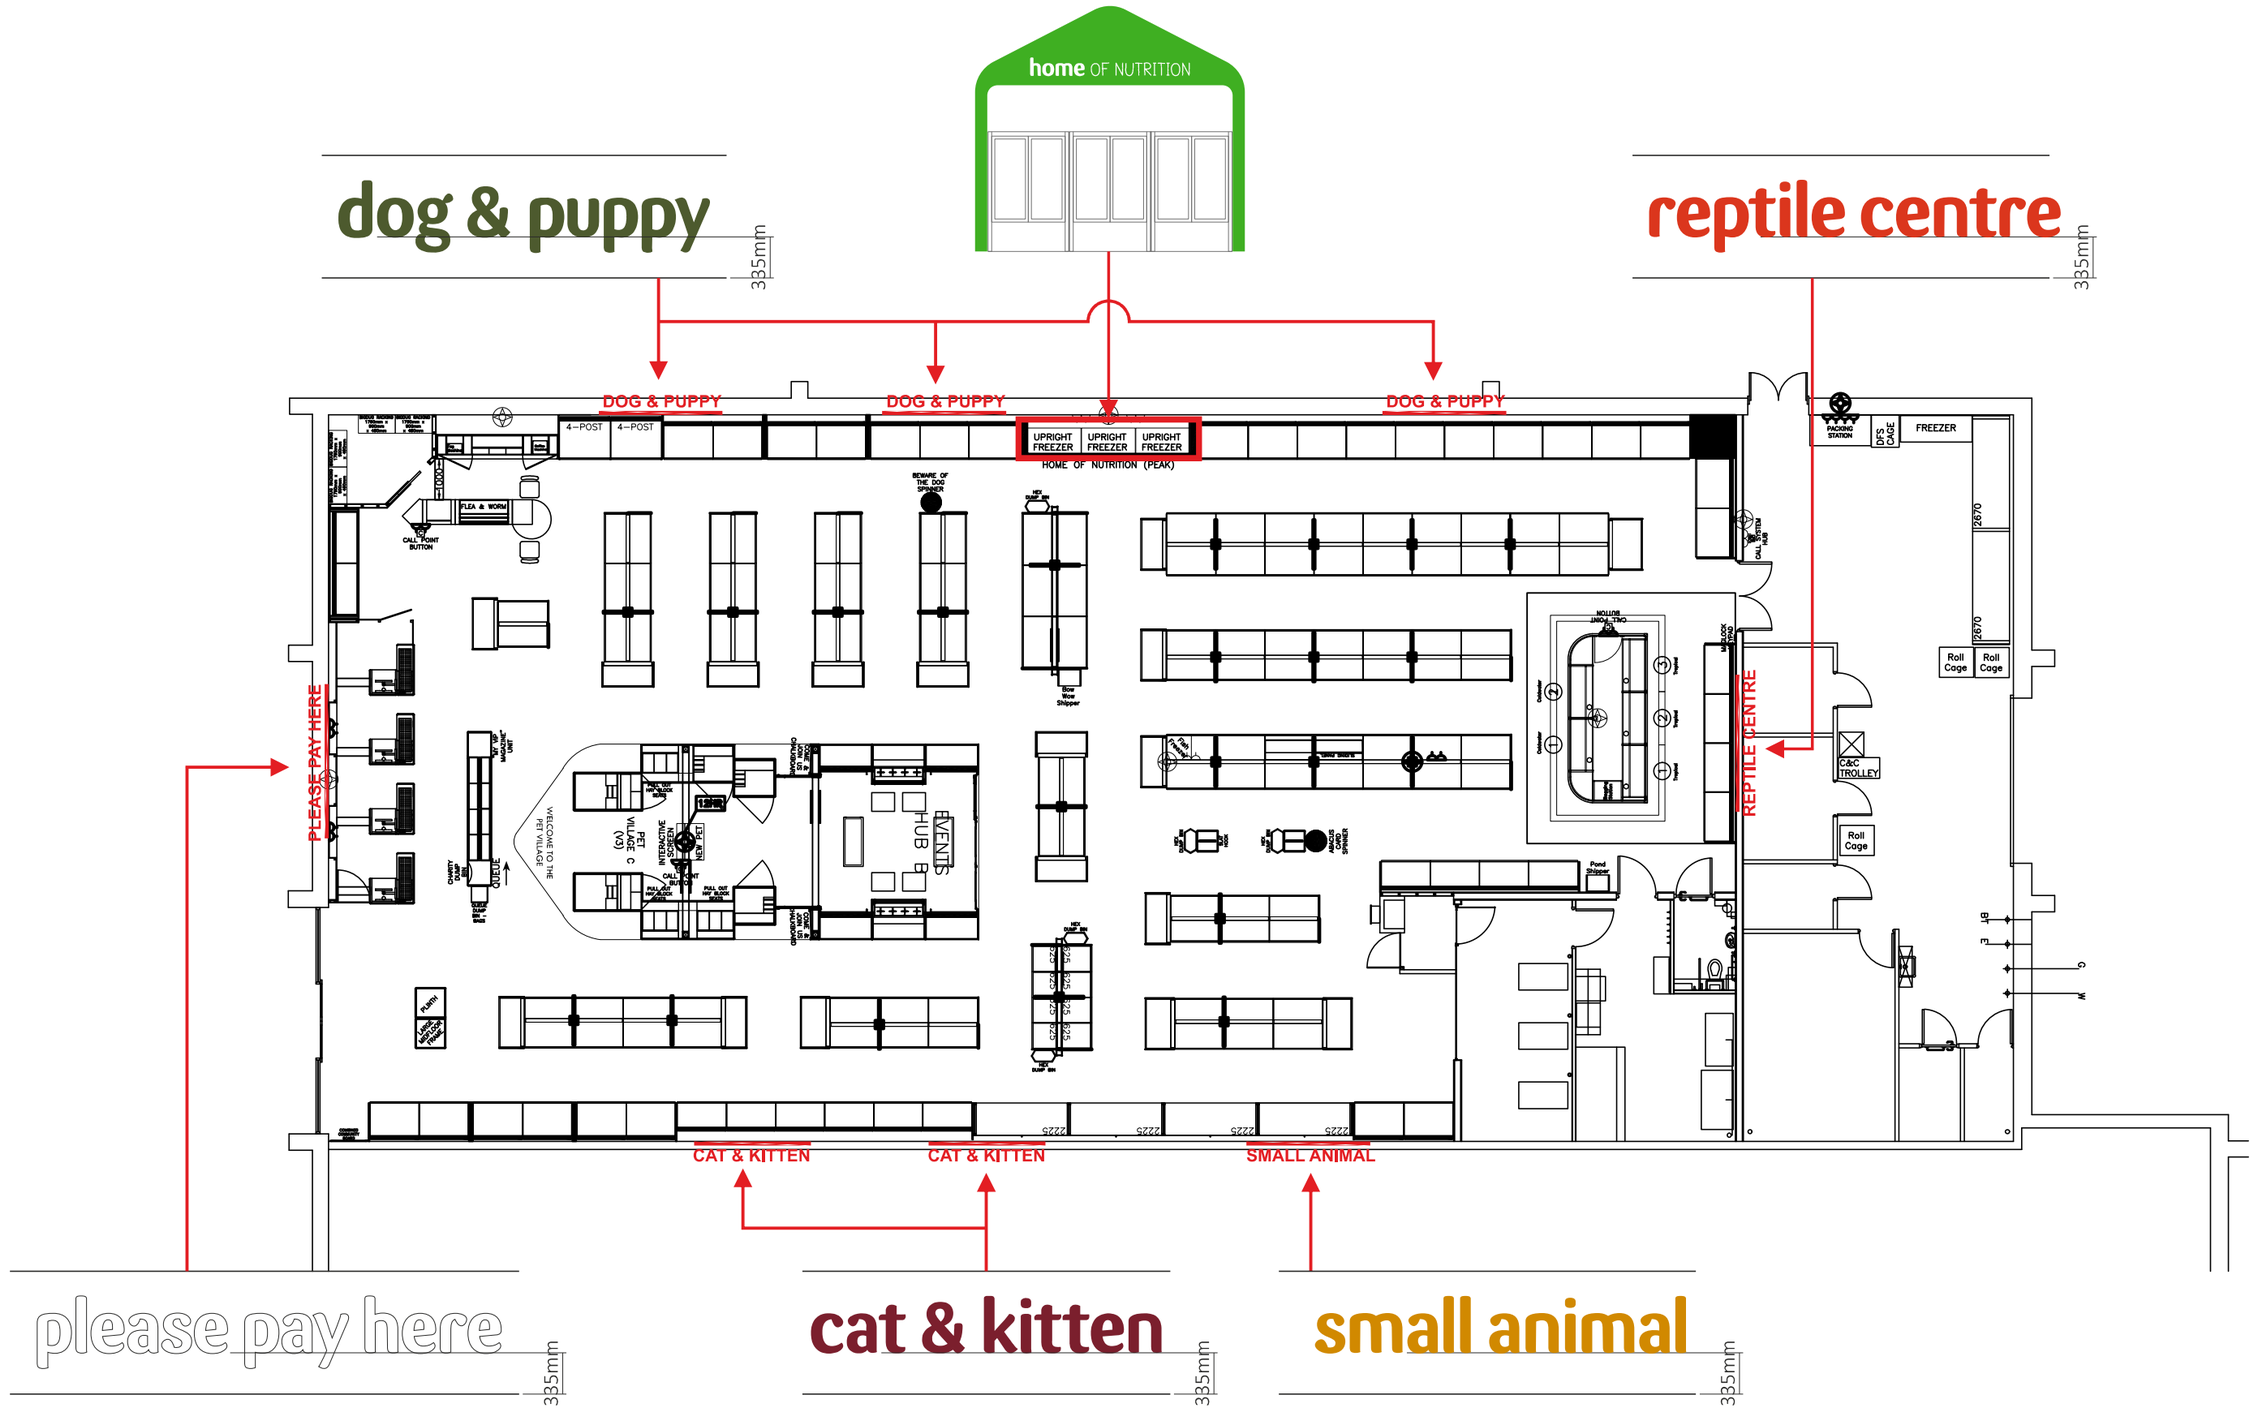

Rev.:	Rev Date:	Revision Details:
E	01.10.2021	Rev E (RB): Additional & proposed elevations at 1:100 scale. Proposed signage now separate from elevations page. Rev D: 26.08.21: Tenant graphic altered. single option confirmed. Paint note added to main sign case. Rev C: (25.08.21)RB: Options removed. Tenant sign options added. Item 002 notes updated. Rev B: 06.08.2021 Andy D: External signage option and car park bay signage added.

File Name: PETS AT HOME\#SITES - Inc. Kylie !\SITES T-Z\West Drayton\					Client: PETS AT HOME
Job No:	Scale: @A3 as above	Drawn by: Jae H.	Checked by:	Date: 30.03.2016	Site: 1A, Argos Cowley Retail Park High Street Uxbridge UB8 2TE

©Copyright. All rights reserved including the right to reproduce in whole or in part without the written consent of Image Technique Ltd.