




Front elevation

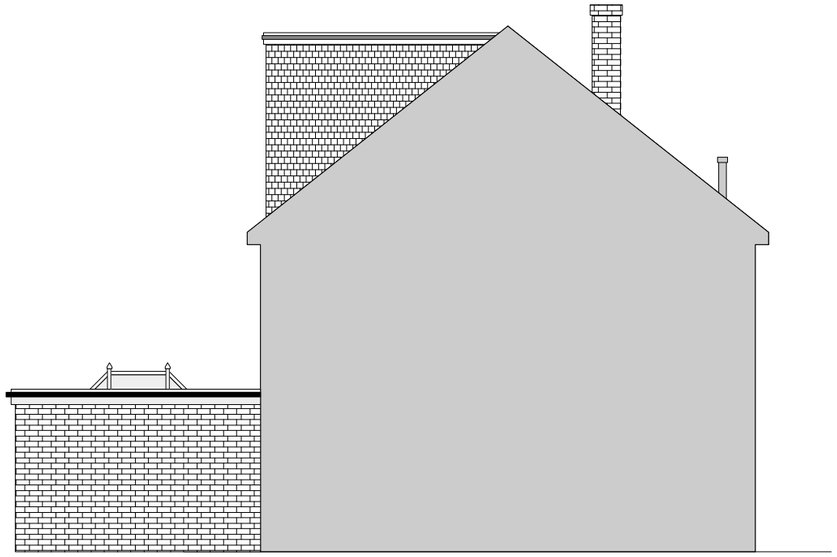

Side elevation (attached)

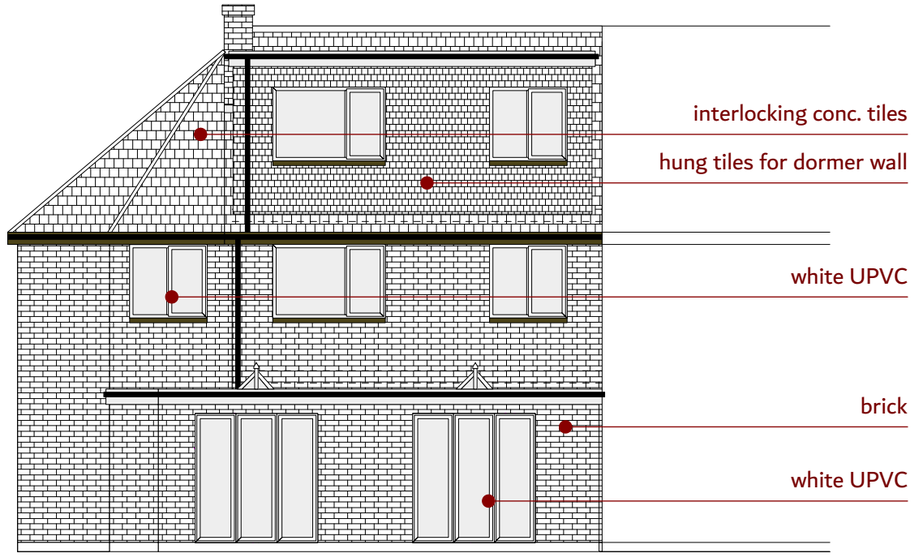

Rear elevation

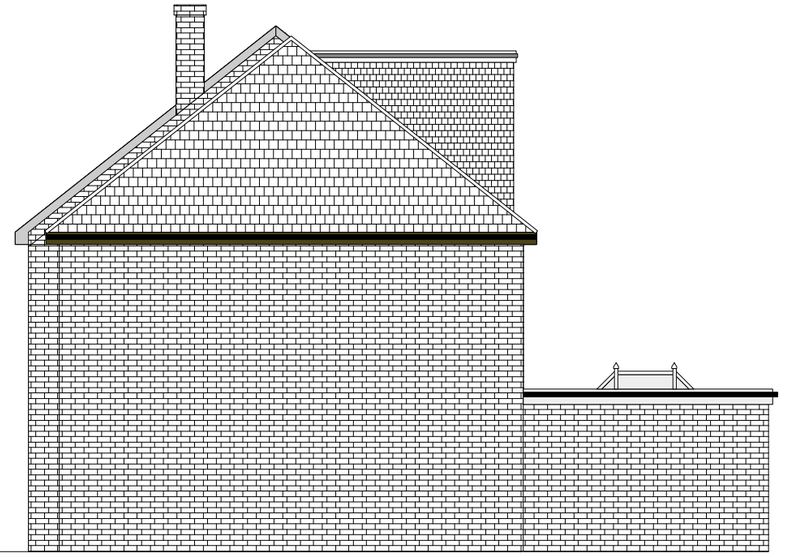

Side elevation

Skerryvore Designs Ltd
Sexton's Tower
2 Caerphilly Road
Bassaleg,
Newport,
NP10 8LE.
Phone **01633 897922**
Mobile **07816 934352**
steve_groucott@hotmail.com

JOB TITLE
28 SOUTH WALK
UB3 2RF

DRAWING TITLE
PROPOSED PLANS

DRAWING No. SD605-P-04

SCALE 1:100 @ A3

DATE JULY 2021