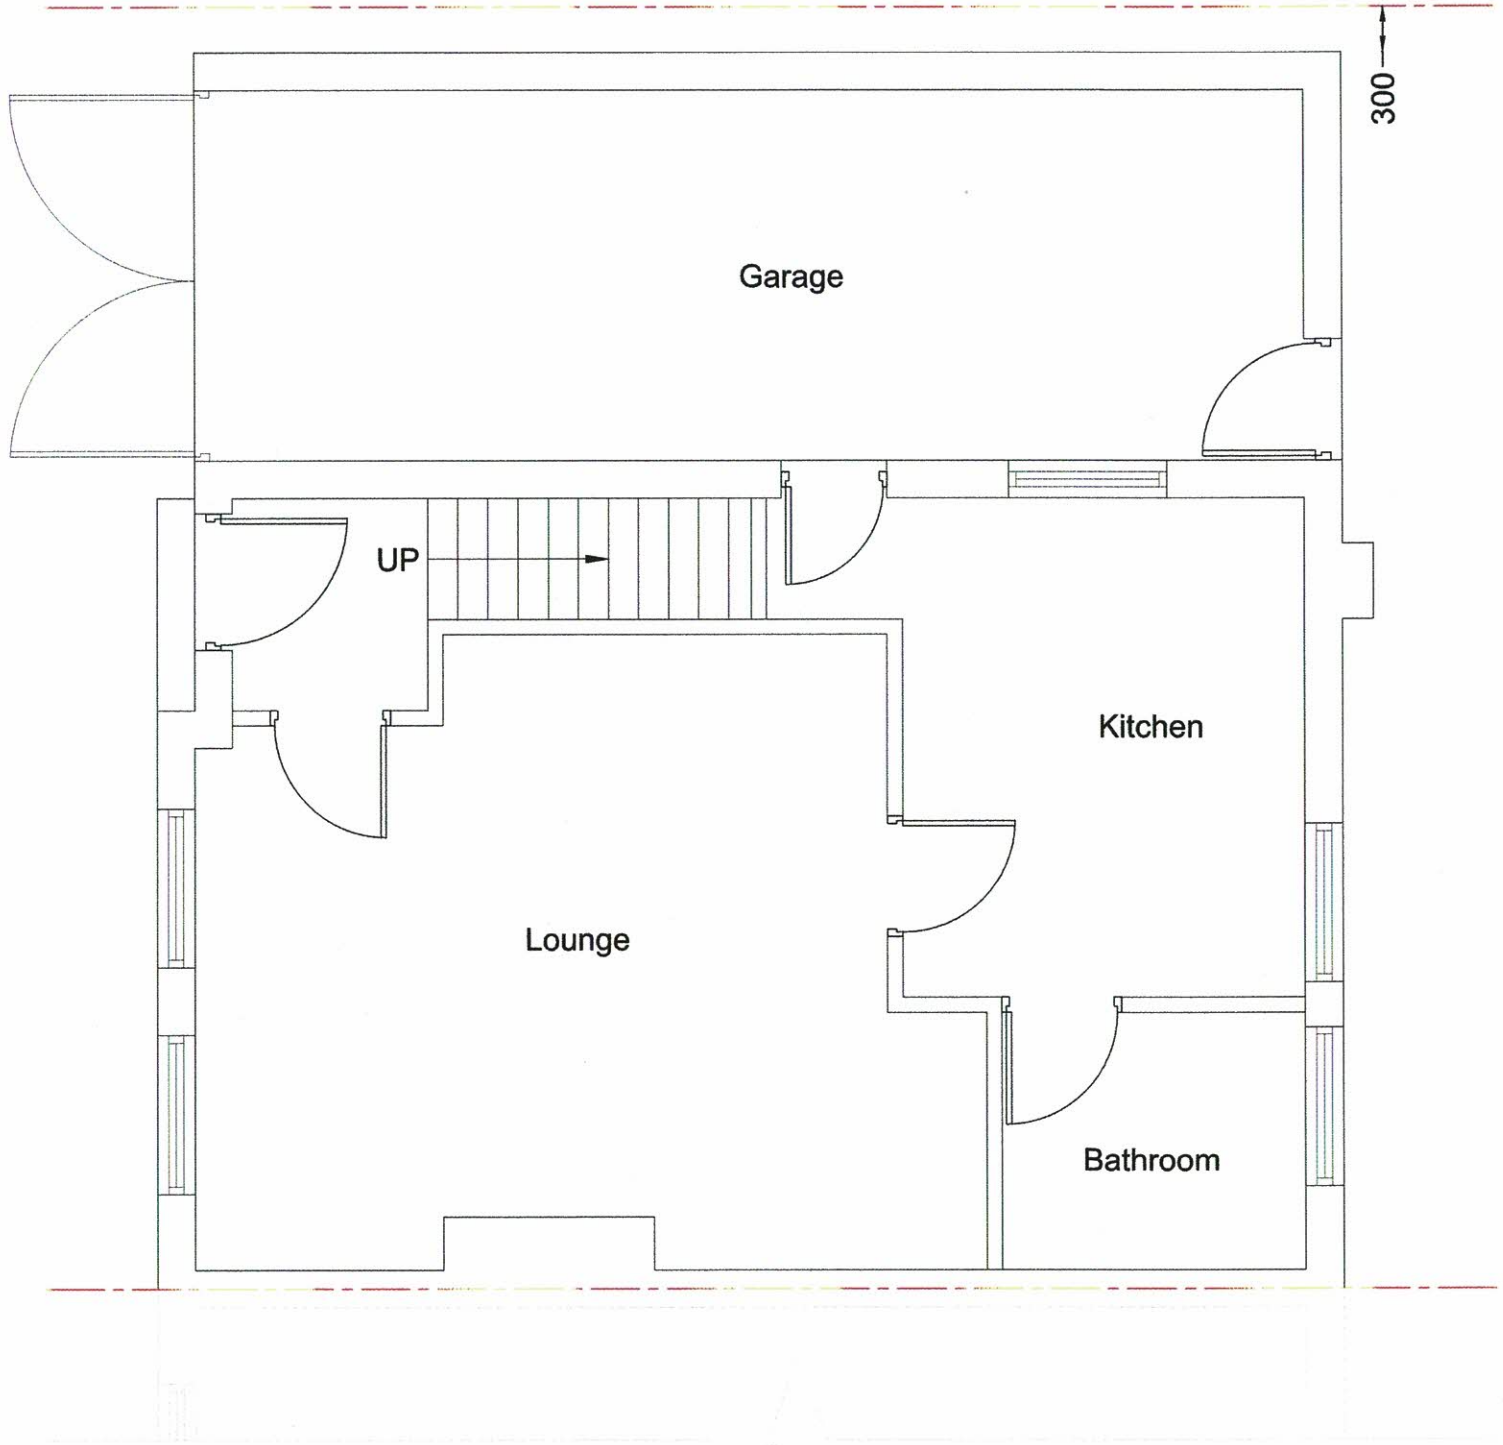


EXISTING GROUND FLOOR PLAN

0 1 2 3 4 @ A3 5m 1:50

SINGLE STOREY REAR AND SIDE EXTENSION
AT
69 MORELLO AVENUE, UXBRIDGE UB8 3ES

SCALE: 1:50 @ A3


DATE: JULY-2026

DRAWING NO: HS/1690/01

CLIENT:
MRS IZZAH USMAN

Chani Sira
Building Designs
Mobile No. 07930146381

This Drawing is Copyright and may not be reproduced or copied, in whole or in part, without express permission.
Contractor/Builder to check all dimension on site, Before commencement of any works. Figured dimension only to be used.

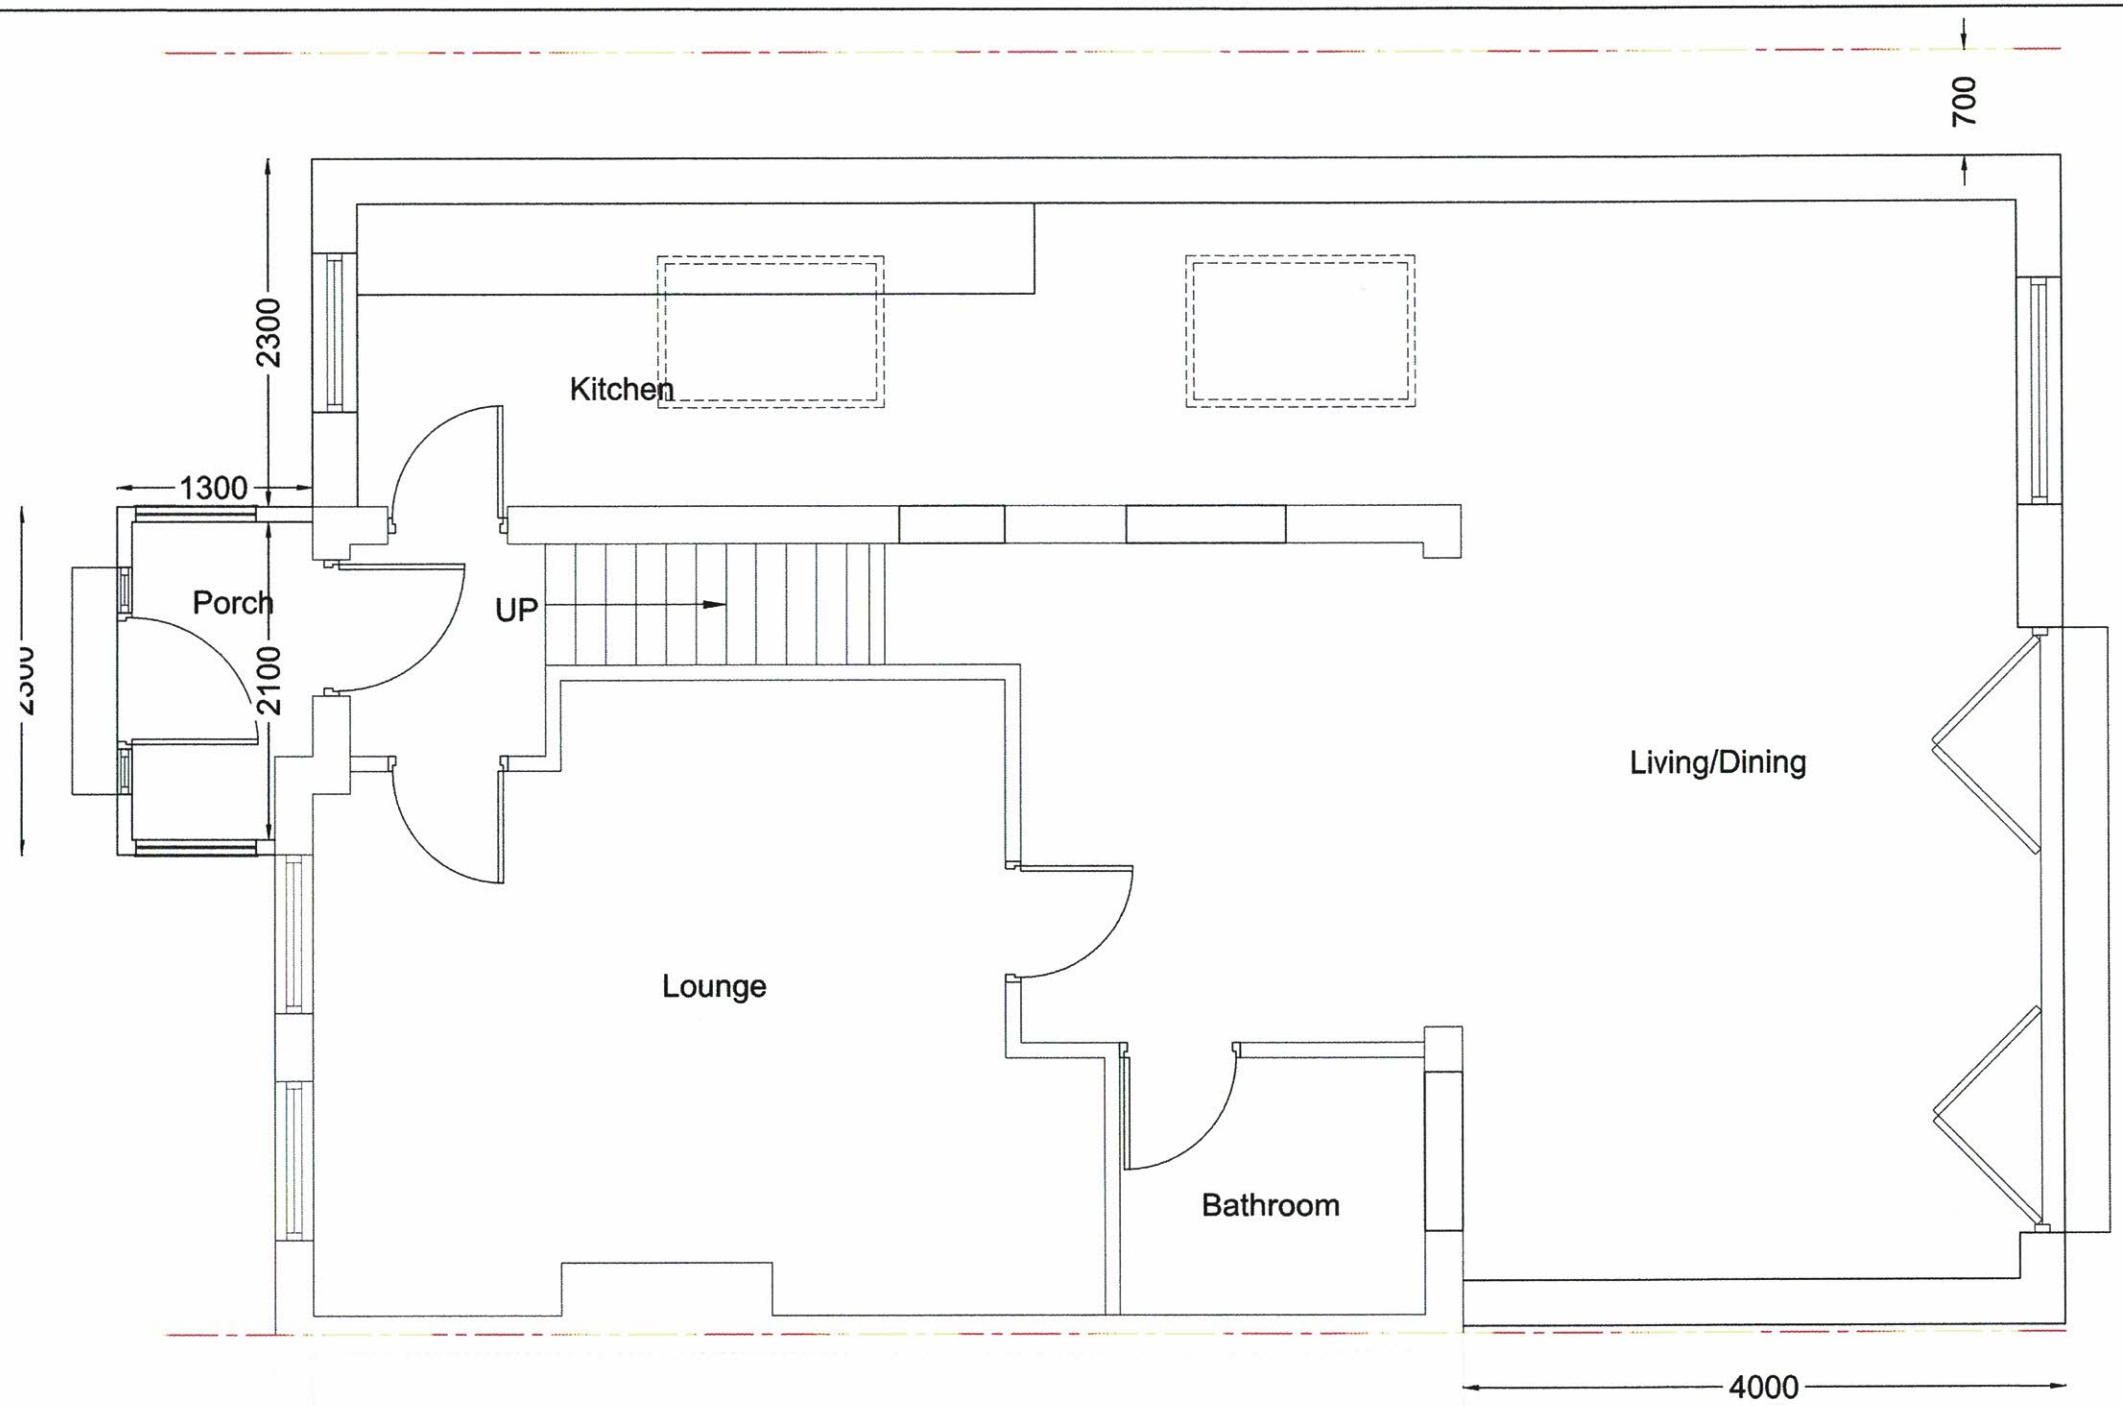

PROPOSED GROUND FLOOR PLAN

0 1 2 3 4 @ A3 5m 1:50

SINGLE STOREY REAR AND SIDE EXTENSION AT 69 MORELLO AVENUE, UXBRIDGE UB8 3ES	SCALE: 1:50 @ A3	DATE: JULY-2026	CLIENT: MRS IZZAH USMAN
	DRAWING NO: HS/1690/02		Chani Sira Building Designs Mobile No. 07930146381


This Drawing is Copyright and may not be reproduced or copied, in whole or in part, without express permission.
Contractor/Builder to check all dimension on site, Before commencement of any works. Figured dimension only to be used.



EXISTING FRONT ELEVATION




EXISTING REAR ELEVATION

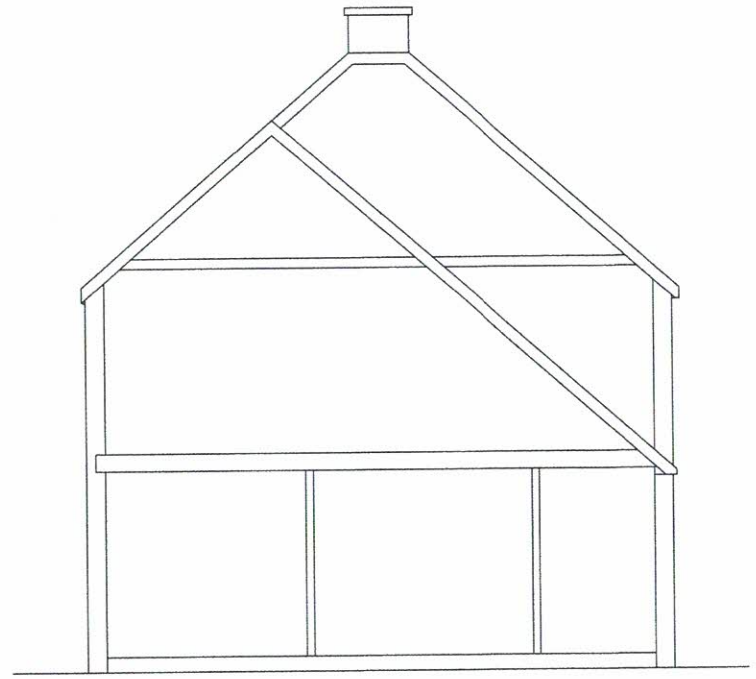

EXISTING LEFT SIDE SECTION



EXISTING LEFT SIDE ELEVATION

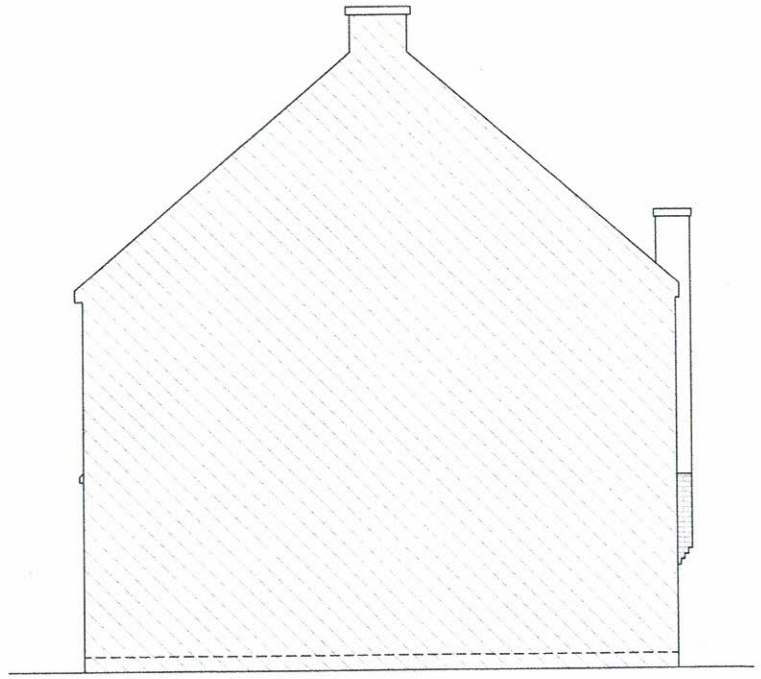

EXISTING RIGHT SIDE ELEVATION

0 1 2 3 4 5 6 7 8 9 @A3 10m 1:100

SINGLE STOREY REAR AND SIDE EXTENSION AT 69 MORELLO AVENUE, UXBRIDGE UB8 3ES

SCALE: 1:100 @ A3 | DATE: JULY-2026

DRAWING NO: HS/1690/03

CLIENT: MRS IZZAH USMAN

Chani Sira
Building Designs
Mobile No. 07930146381


This Drawing is Copyright and may not be reproduced or copied, in whole or in part, without express permission.
Contractor/Builder to check all dimension on site, Before commencement of any works. Figured dimension only to be used.



PROPOSED FRONT ELEVATION




PROPOSED REAR ELEVATION

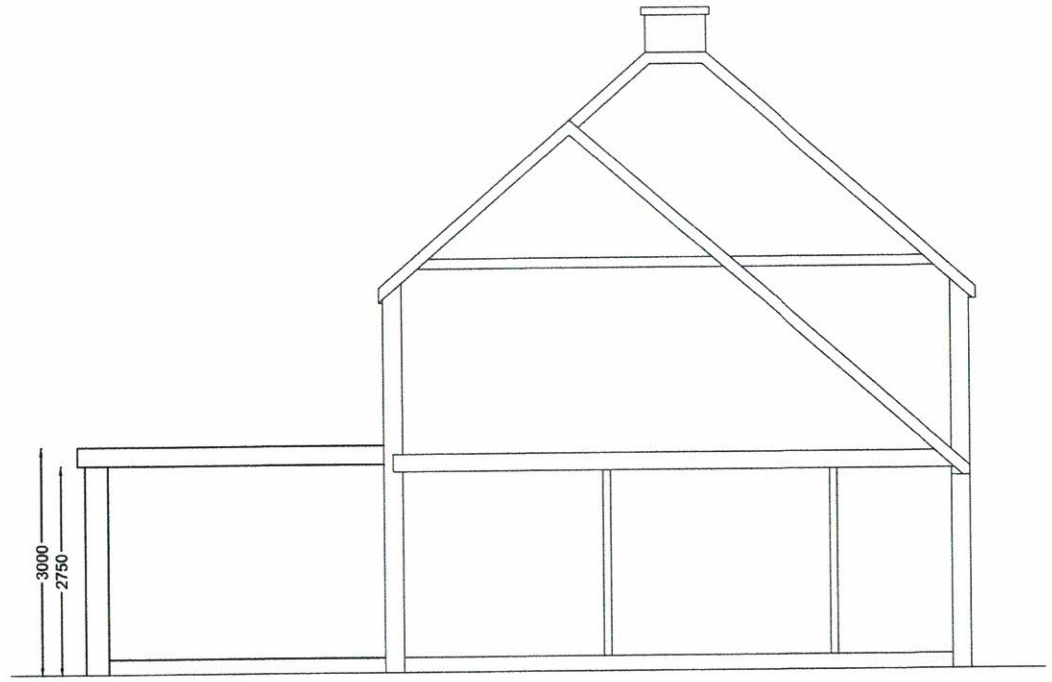

PROPOSED LEFT SIDE SECTION



PROPOSED LEFT SIDE ELEVATION

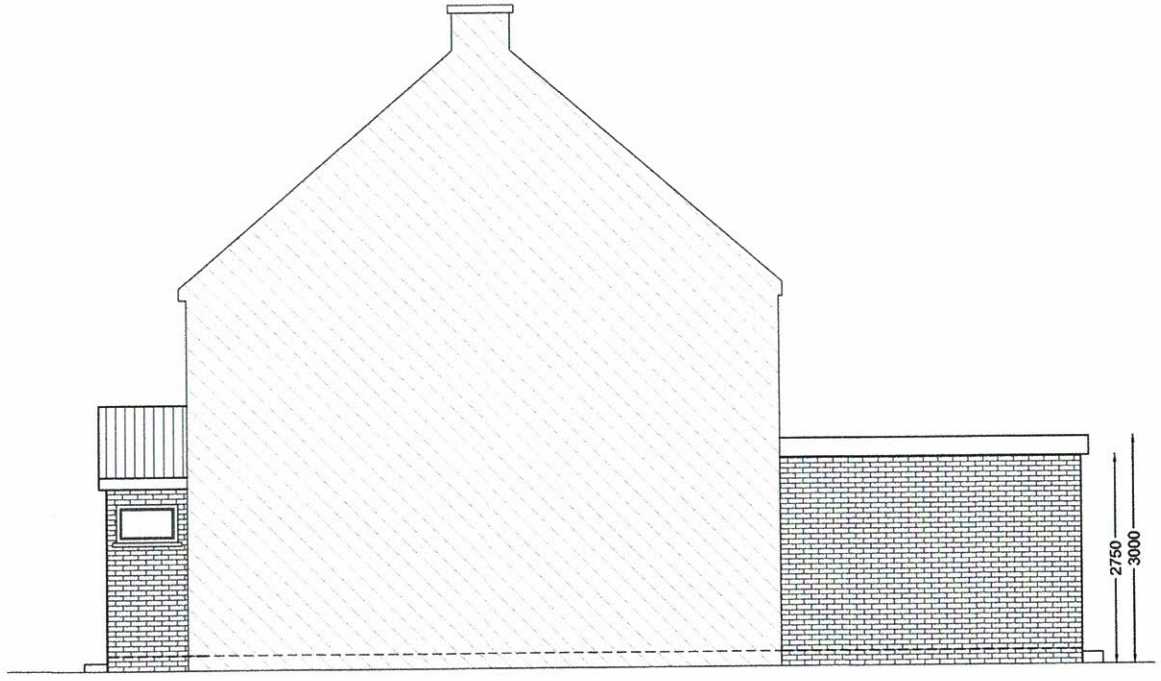

PROPOSED RIGHT SIDE ELEVATION

0 1 2 3 4 5 6 7 8 9 @ A3 10m 1:100

SINGLE STOREY REAR AND SIDE EXTENSION
AT
69 MORELLO AVENUE, UXBRIDGE UB8 3ES

SCALE: 1:100 @ A3 | DATE: JULY-2026

DRAWING NO: HS/1690/04

CLIENT:
MRS IZZAH USMAN

Chani Sira
Building Designs
Mobile No. 07930146381

This Drawing is Copyright and may not be reproduced or copied, in whole or in part, without express permission.
Contractor/Builder to check all dimension on site, Before commencement of any works. Figured dimension only to be used.