

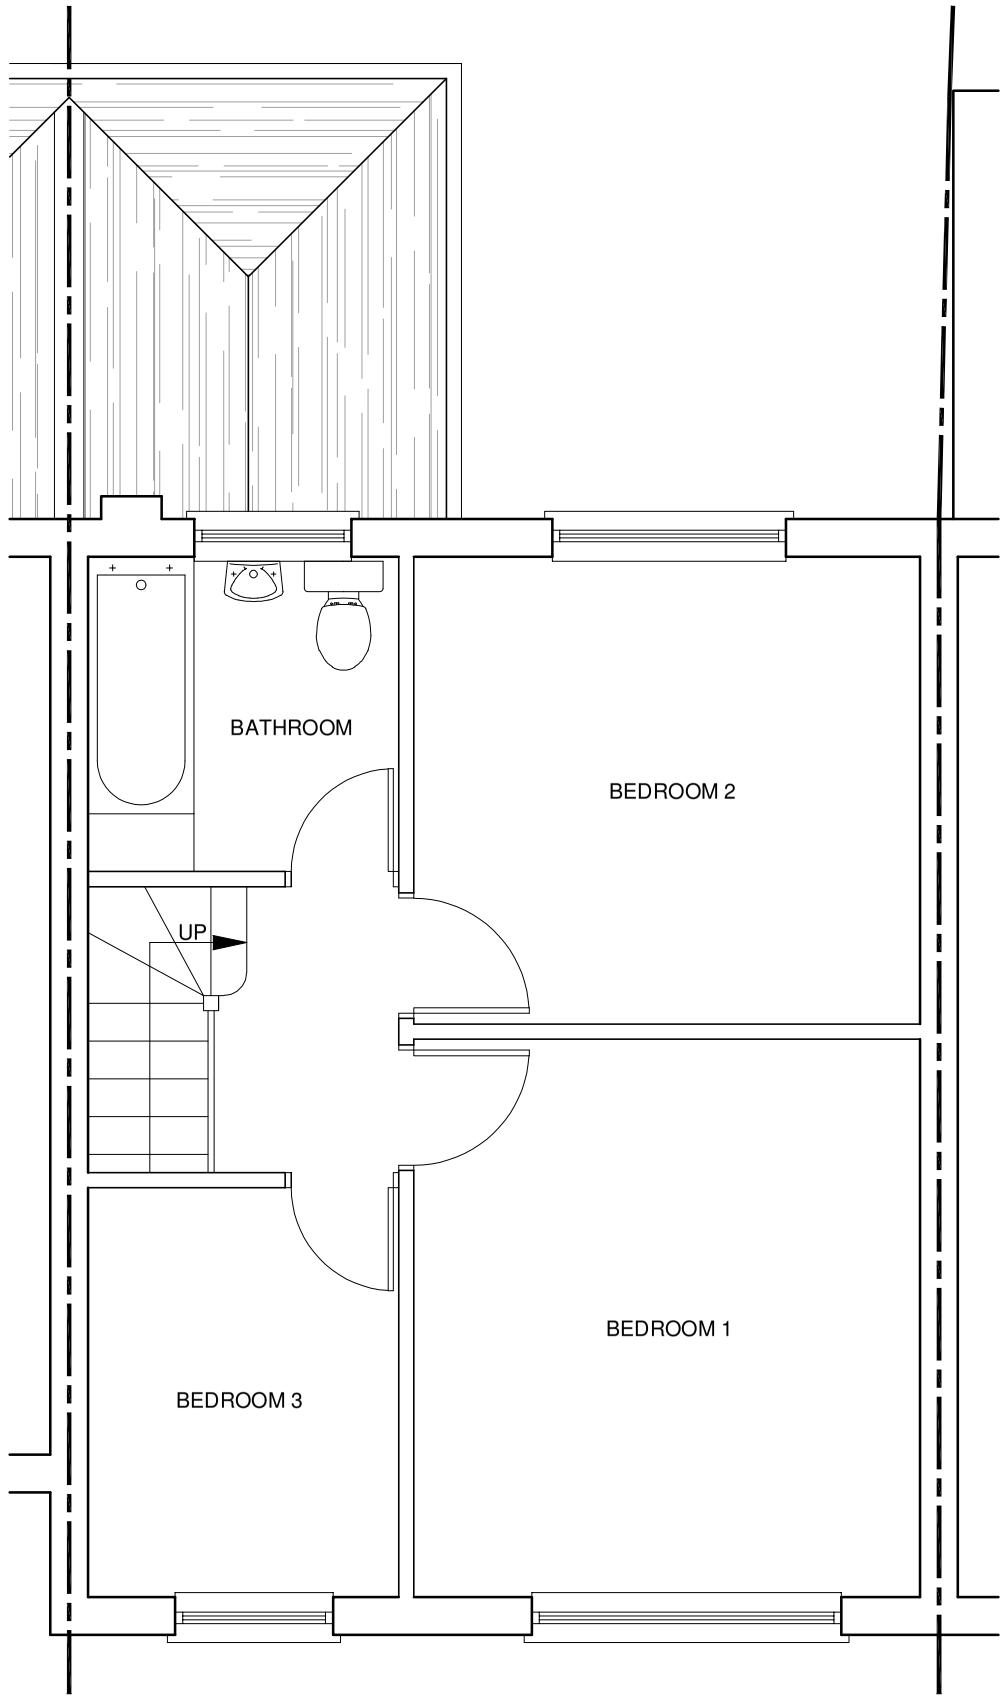


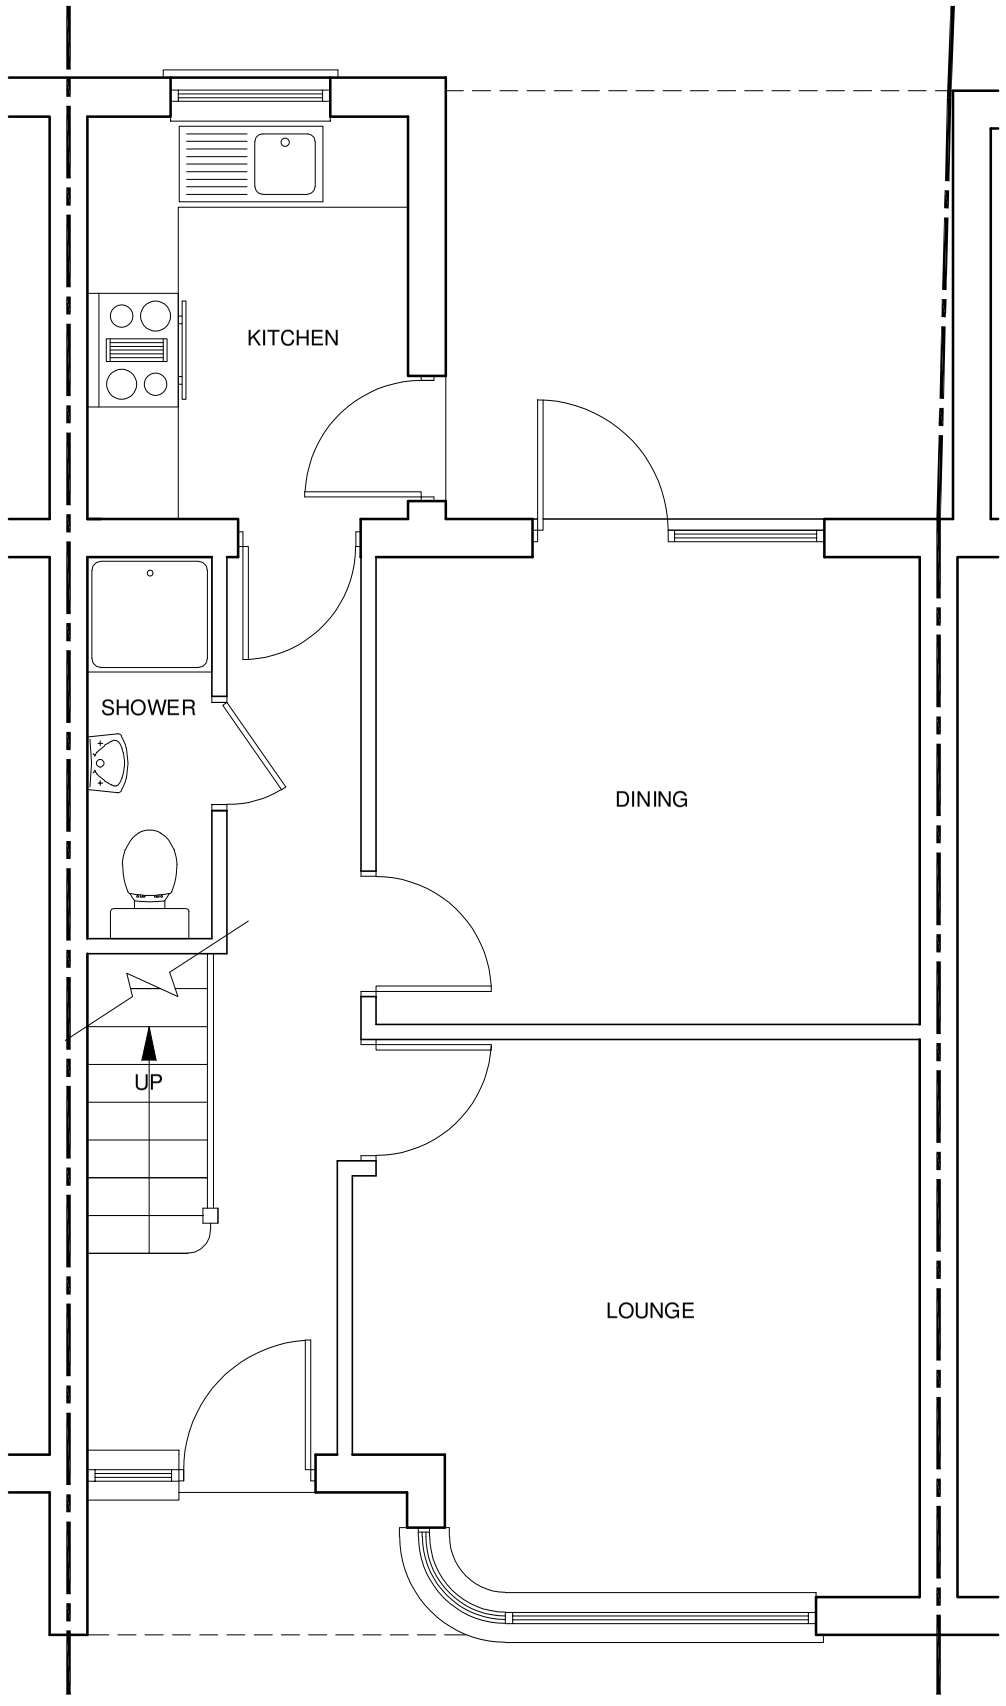

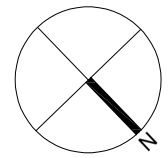

0.5 0.25 0 Metres 1.0 1.5

Scale 1:50

CLIENT	SEP 2026	B
MATERIALS	JUN 2019	A
AMENDMENTS	**DATE**	**REV.**

Dimensions, areas and levels where given are only approximate and subject to site survey.
All dimensions are to be checked on site. Figured dimensions only are to be taken from this drawing.
This drawing is to be read in conjunction with all relevant consultants and/or specialists drawings/documents and any discrepancies or variations are to be notified to the architect before the affected work commences. This drawing is copyright and remains the property of the Architects.

bernard murray design
chartered architect
WWW.BMURRAYDESIGN.CO.UK
78 BRIDGE ROAD, UXBRIDGE, MIDDLESEX UB82QW
TEL: 07958 471714 EMAIL: BMURRAYDESIGN@YAHOO.CO.UK

PROJECT

1 WELWYN WAY
HAYES
UB4 8DX

CLIENT

BERKSHIRE PREMIER LIMITED

DRAWING

EXISTING FLOOR PLANS

SCALE	1:50 @ A3	DRAWING NUMBER	REV.
DATE	JUN 2019	1124-2	B
DRAWN	BM		