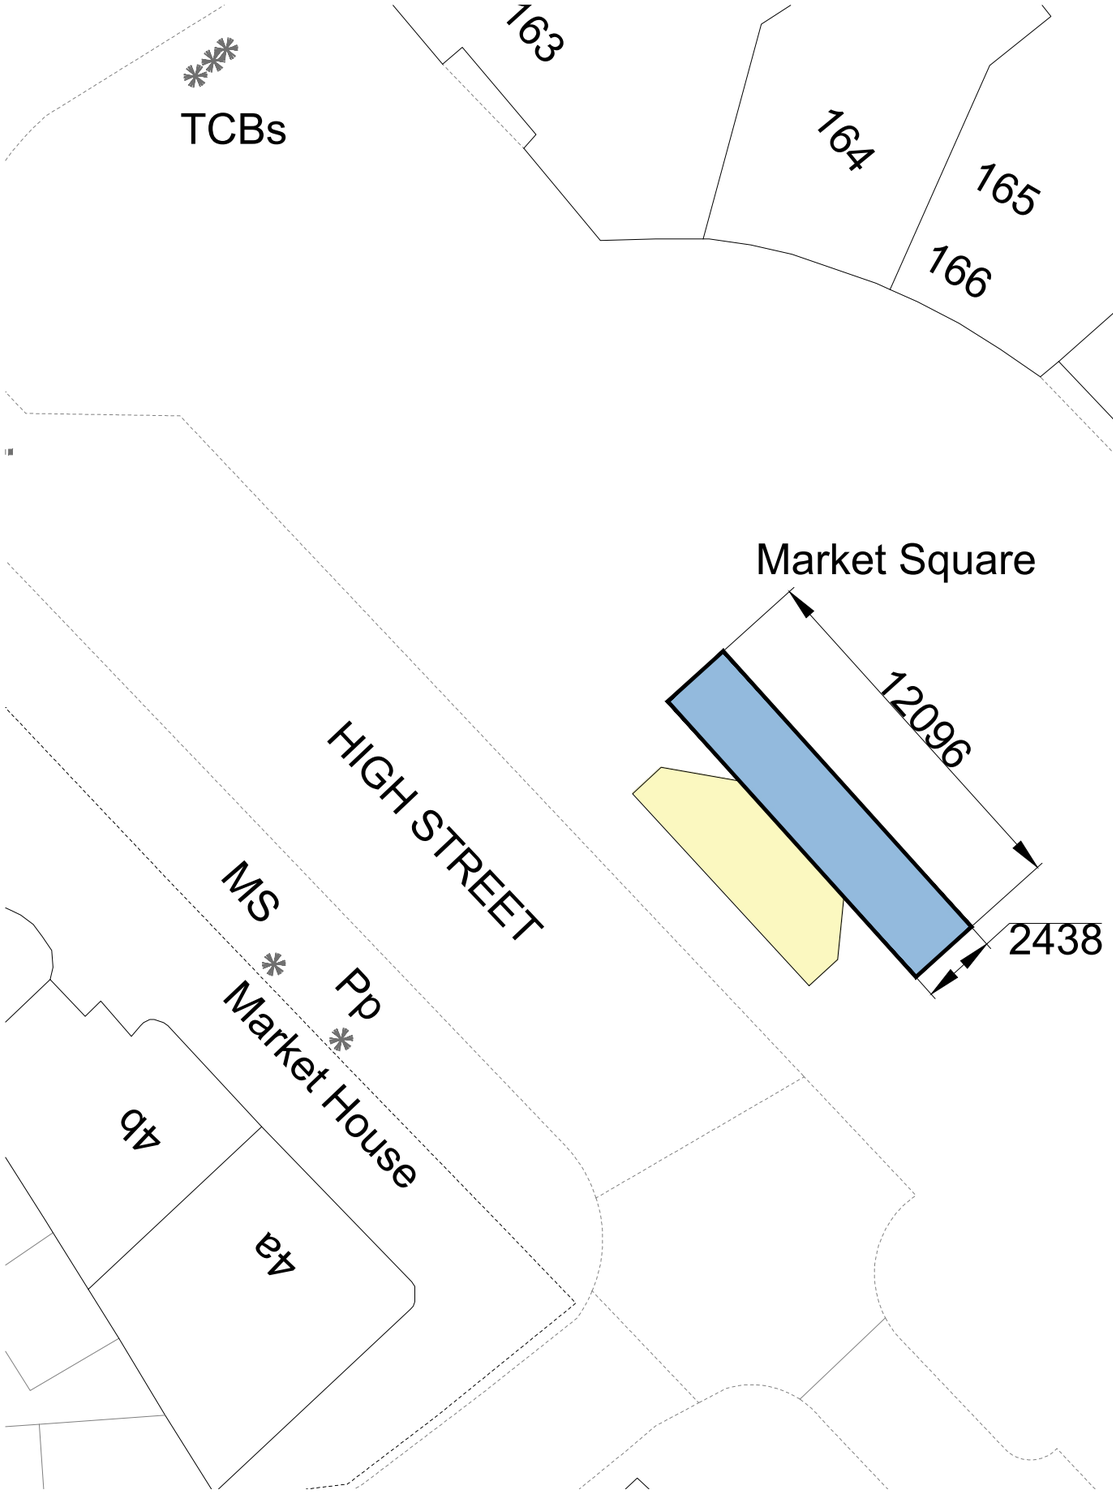


Proposed Block Plan 1:200

NORTH


SCALE BAR 1:200

0 5 10 15 20

Key

New shipping container for flower shop

Existing kiosk to be retained

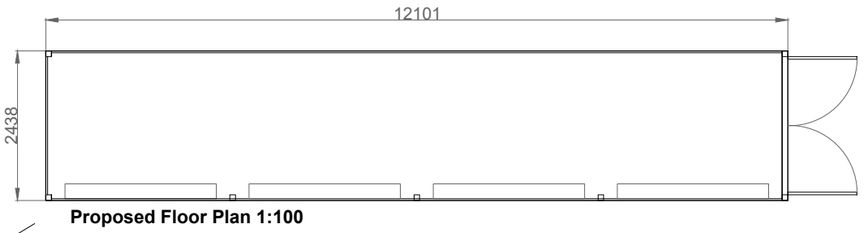

Proposed Floor Plan 1:100




Proposed Front Elevation 1:100



Proposed Rear Elevation 1:100

Proposed Side Elevation 1:100

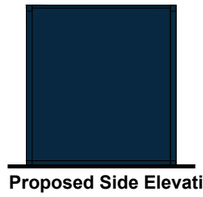

Proposed Side Elevation 1:100

Proposed Materials:

Steel Container - Navy Blue
Steel Doors - Light Grey

SCALE BAR 1:100

0 5 10

○ Preliminary ○ Design ○ Planning ○ Comment ● Information ○ Construction

Client:	The Fruit and Flower Stall		
Project:	High Street, Uxbridge	Scale: 1:200/1:100	Sheet Size:@ A3
Title:	Proposed Block Plan & Elevations	Date: 01.04.26	Rev: A
Job No:	MA-26-008 Drawing No: PL-100	Drawn: JG	Checked: MC

T: +44 (0)7428 785504 A: 3, Wharfside Street, Birmingham, B1 1RD
E: info@trifectaarchitects.uk

Registered in England and Wales. Company No. 16801889
All written/scaled dimensions and floor areas are subject to verification by Contractor(s) on site.
This drawing and design are © Copyright of Trifecta Architecture Ltd.
No reproduction or alteration is permitted without prior written consent