

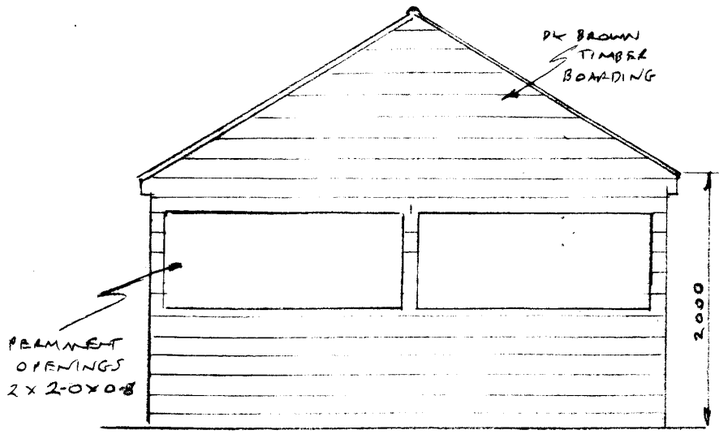



EAST ELEVATION
SCALE 1:50

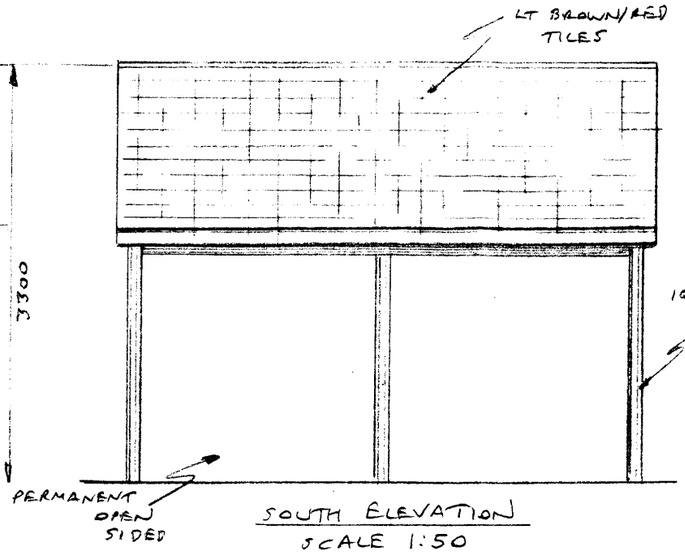


SOUTH ELEVATION
SCALE 1:50

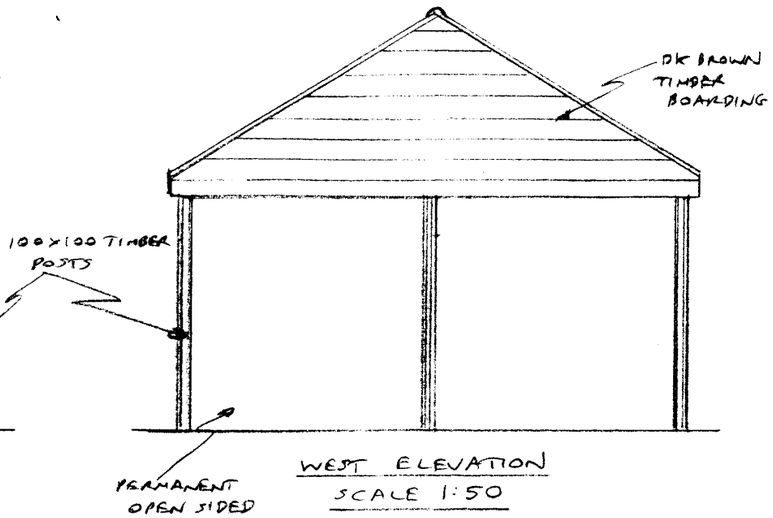

WEST ELEVATION
SCALE 1:50

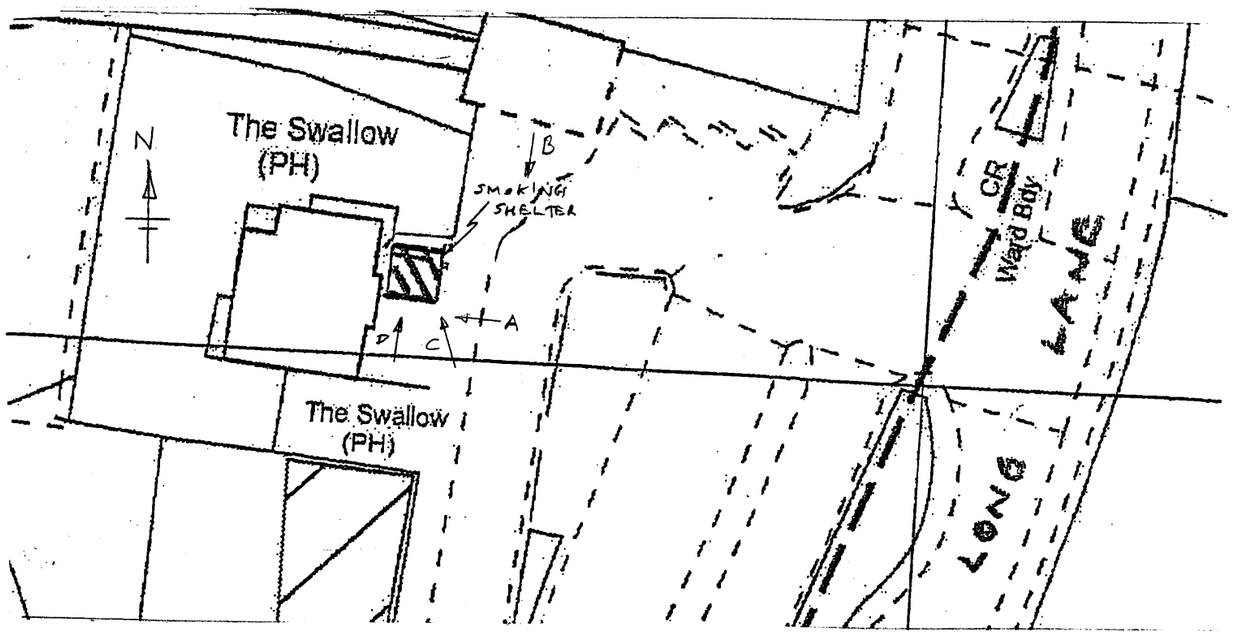

BLOCK PLAN
SCALE 1:500

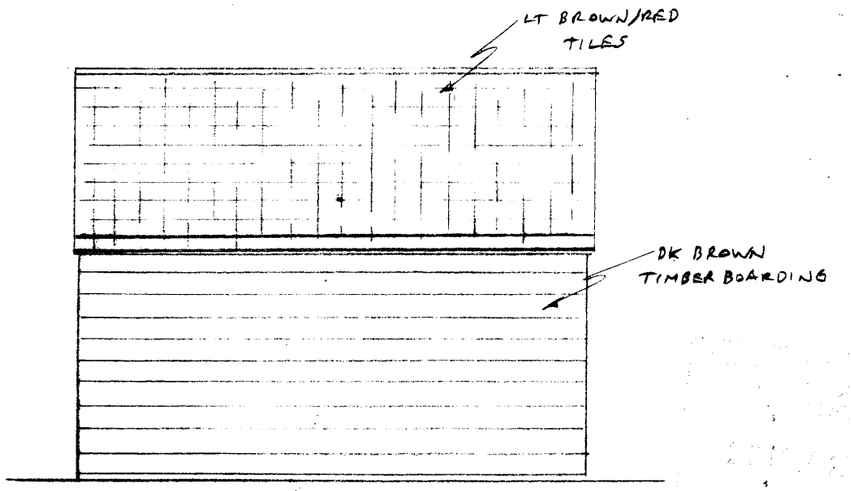

NORTH ELEVATION
SCALE 1:50

Status	PLANNING APPLICATION
Title	SMOKING SHELTER AT THE SWALLOW INN, LONG LANE HILLINGDON. UB10 9NR
DRAWING NO.	MB/AM/TSI/2009/01
Client	Mr A. McLISTER
REV	0
Scale	AS SHOWN
Date	MAR 2009
Drawn	MB