


NOTES

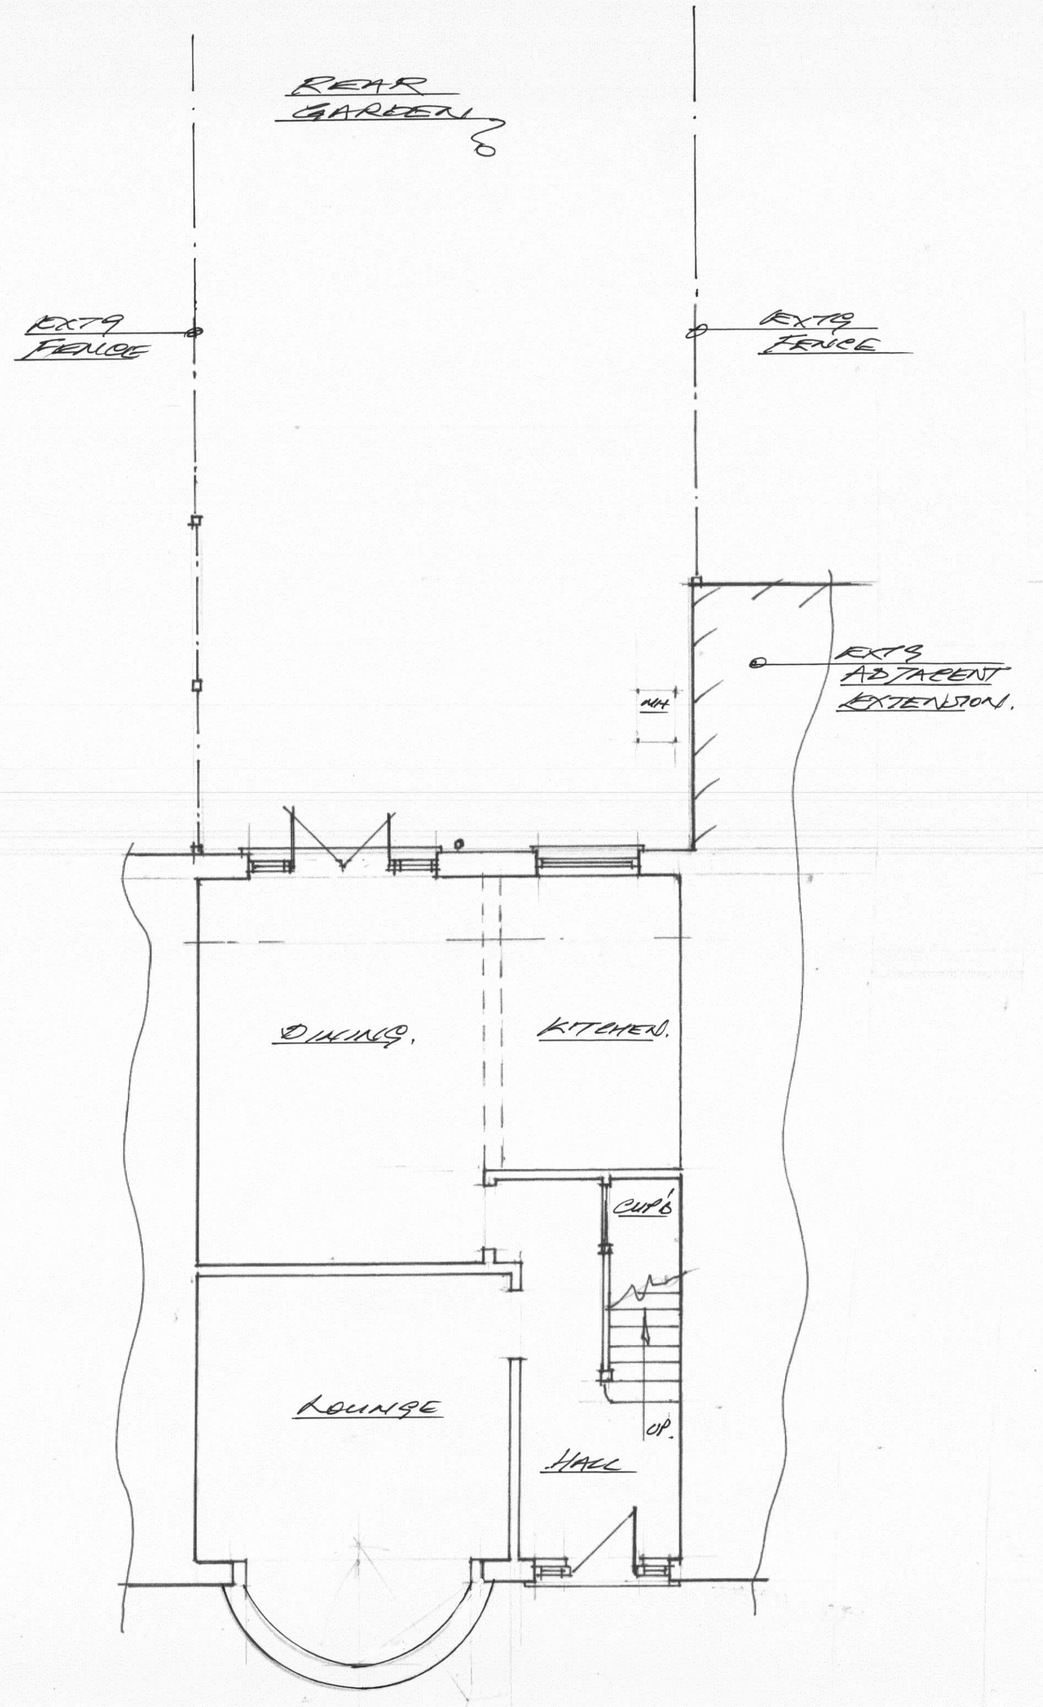


EXISTING GROUND FLOOR

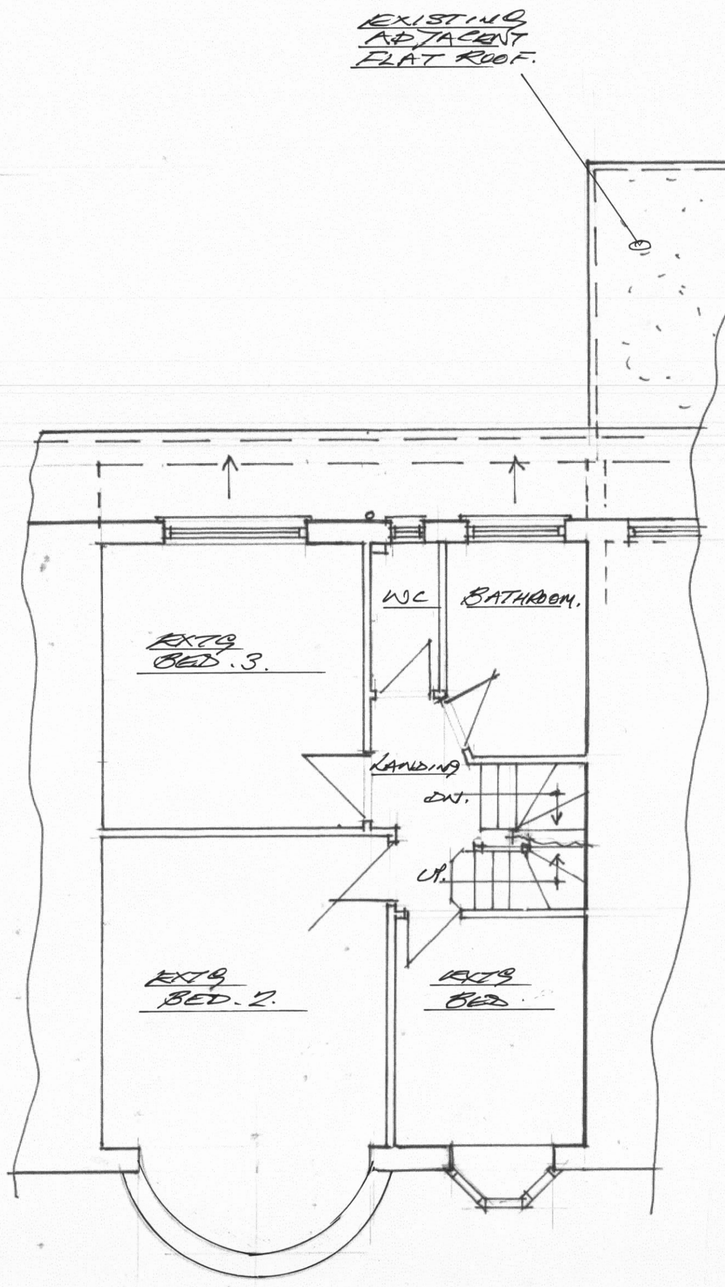

EXISTING FIRST FLOOR

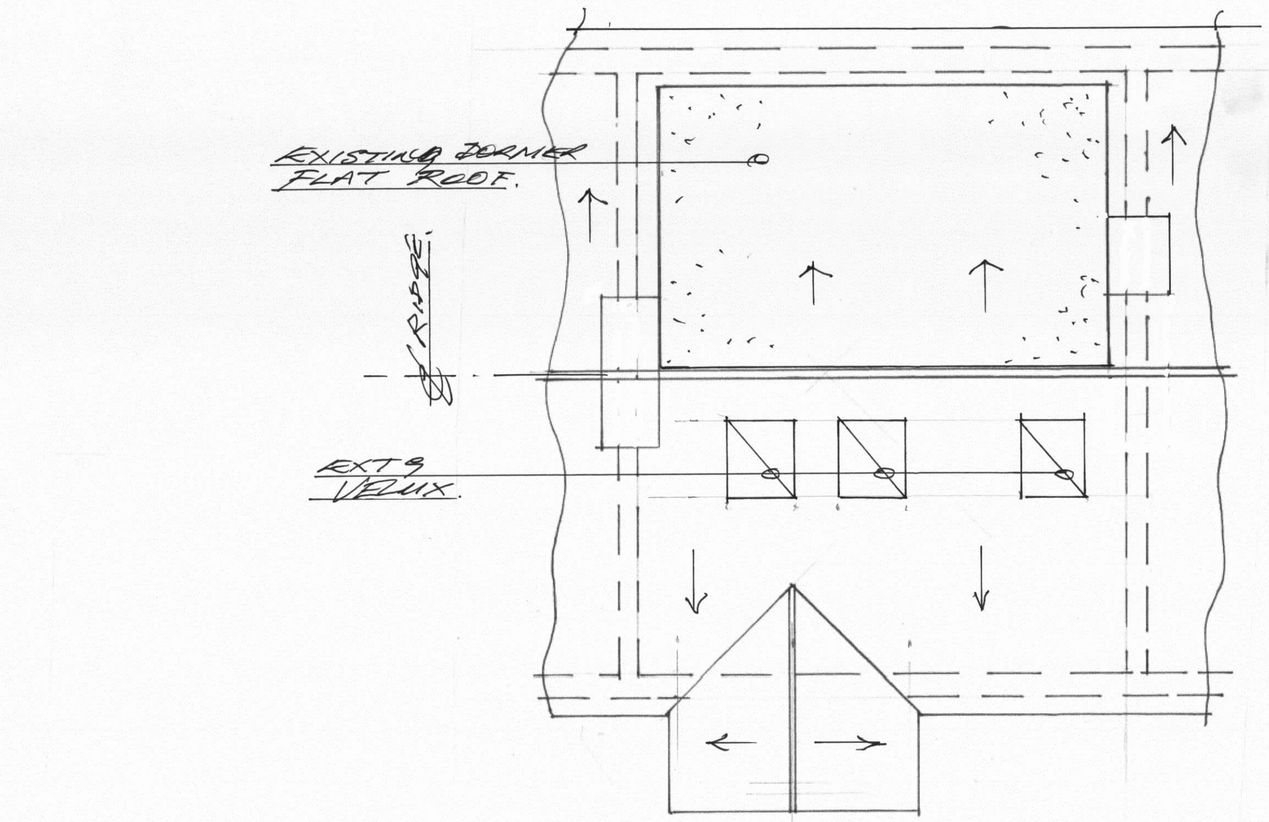

EXISTING ROOF PLAN.

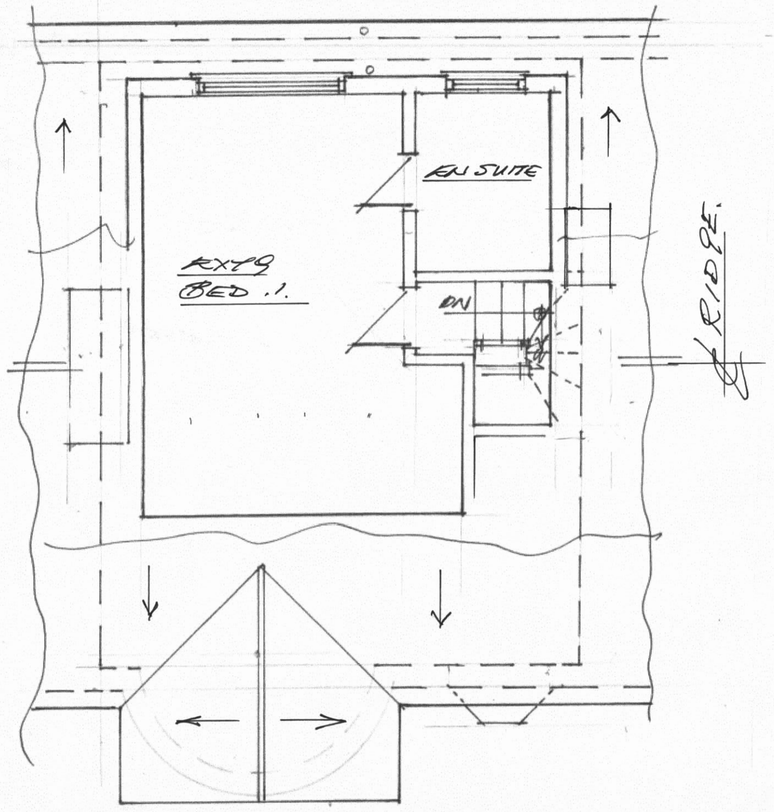

EXISTING DORMER ROOMS

0 0.5 1M 1.5 2M

SCALE 1:50@A1.

A - PLANNING ISSUE - OCT 26.

PH Design & Surveying Services
TEL: 07836-682707

CLIENT: MR & MRS MCQUAID

PROJECT: 98 CORNWALL ROAD RUISLIP HA4 6AN.

TITLE: EXISTING LAYOUT PLANS

DRN:

SCALE: 1:50

DRG.No: 1868/01 A

DATE: AUG 26