


NOTES

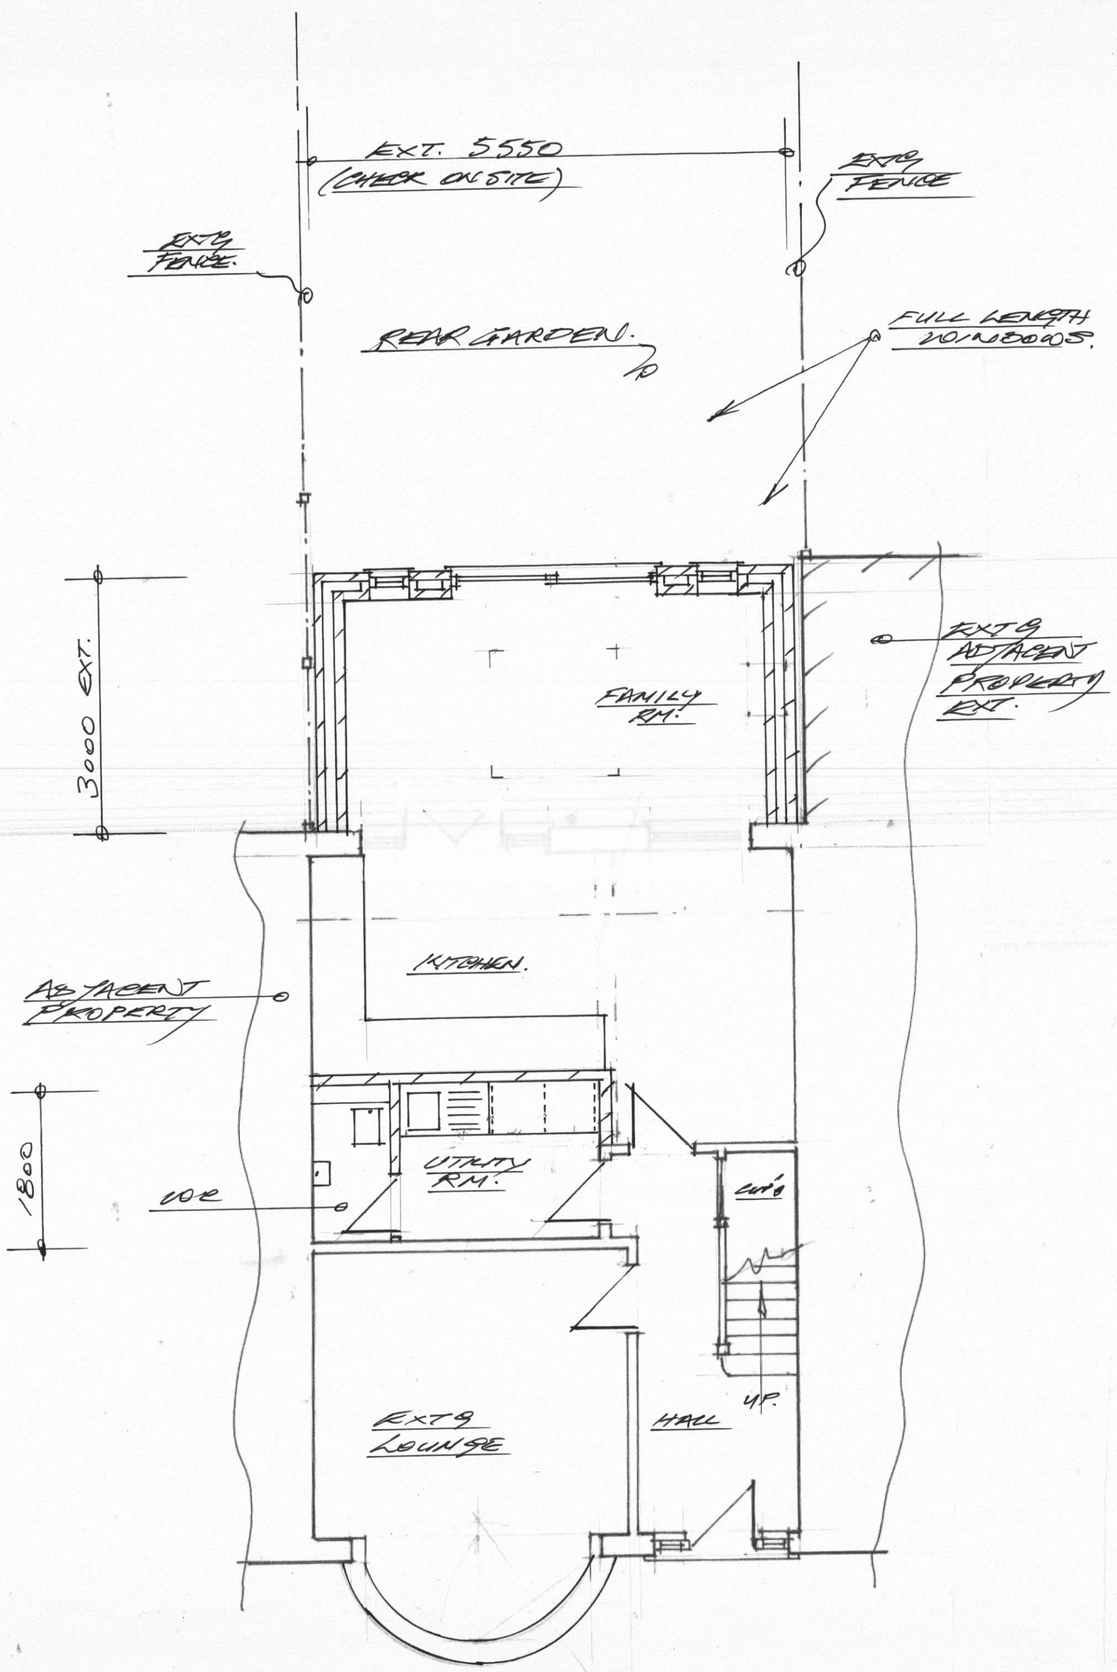

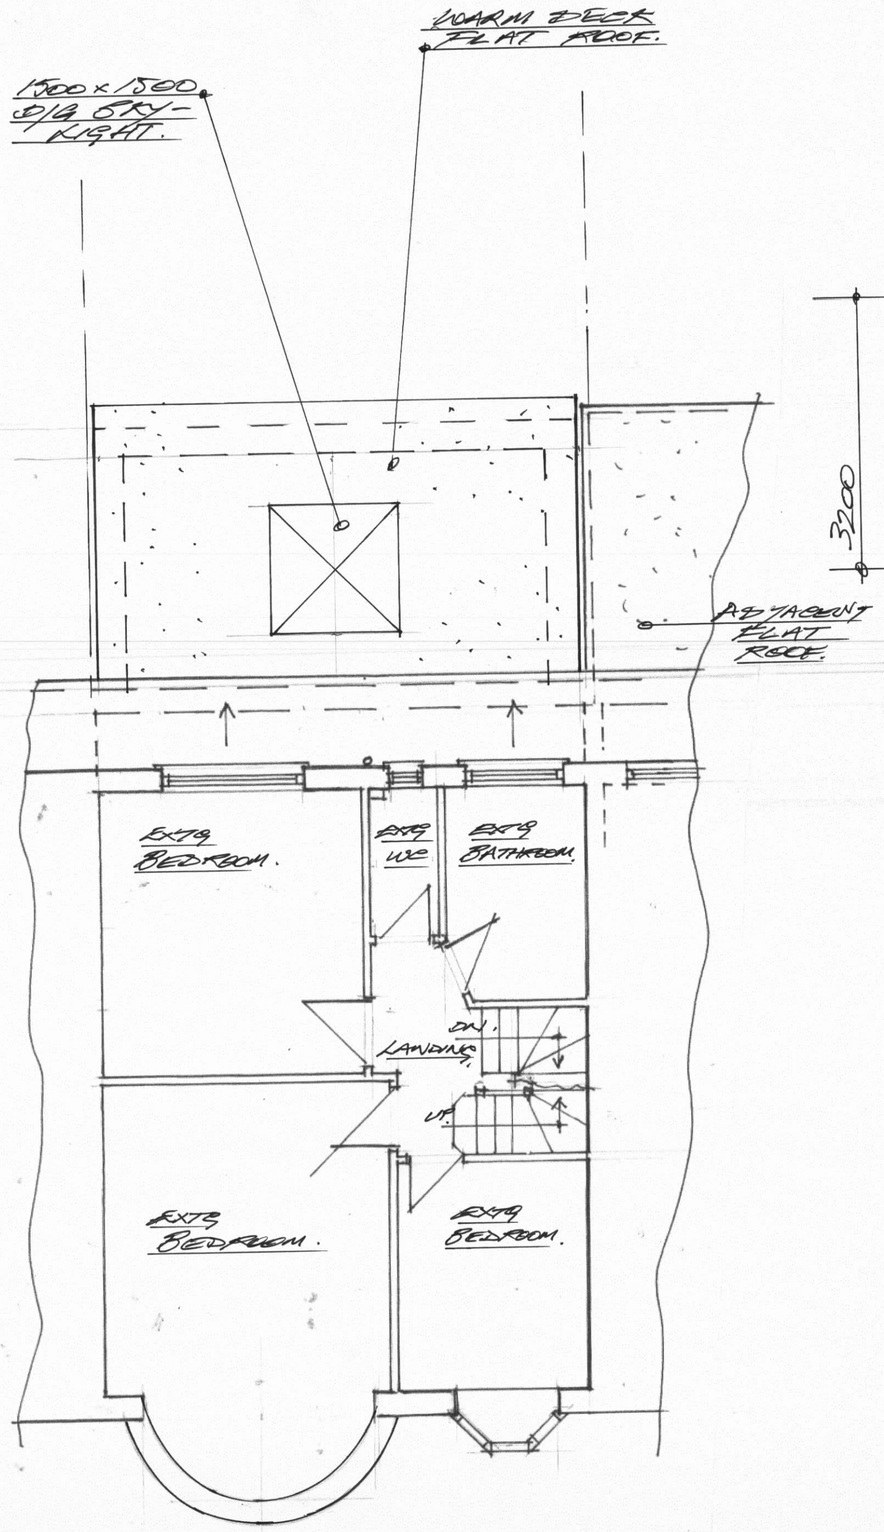

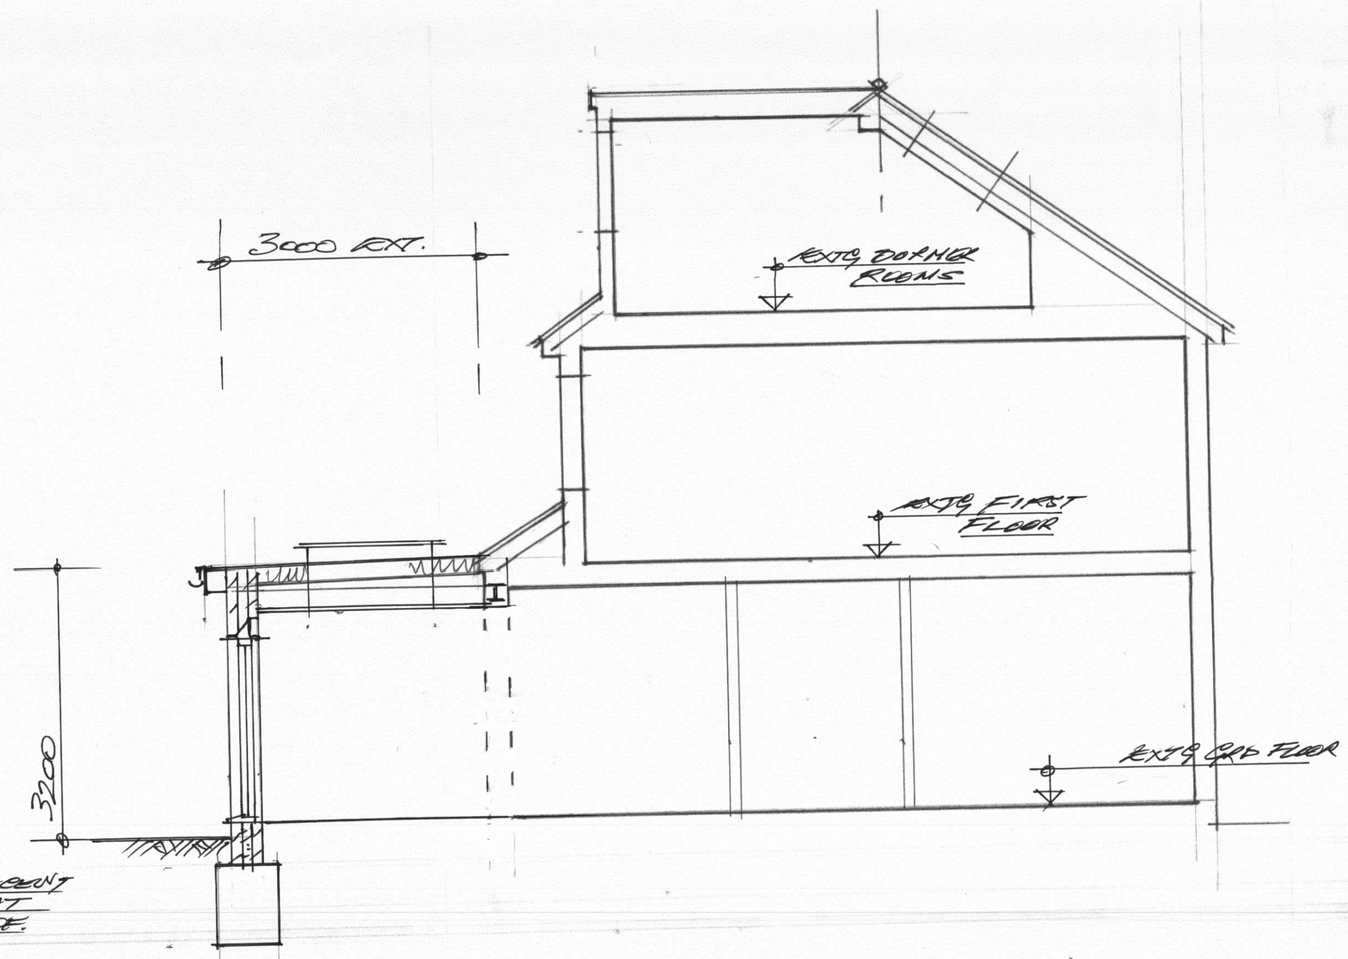

TYPICAL SECTION.

PROPOSED GROUND FLOOR.

PROPOSED EXT ROOF PLAN. w/SHOWS EXISTING FIRST FLOOR)

0 0.5 1M 1.5 2M

SCALE 1:50 @ A1.

A - PLANNING ISSUE - OCT 26.

PH Design & Surveying Services
Tel 07836-682707.

CLIENT: Mr & Mrs McQUAID

PROJECT: 98 CORNWALL ROAD RUISLIP HA4 6AN

TITLE: PROPOSED PLANS & SECTION w SINGLE STOREY REAR EXTENSION.

DRN:

SCALE: 1:50

DRG.No: 1868/02 A

DATE: Aug 26