
SITE PLAN

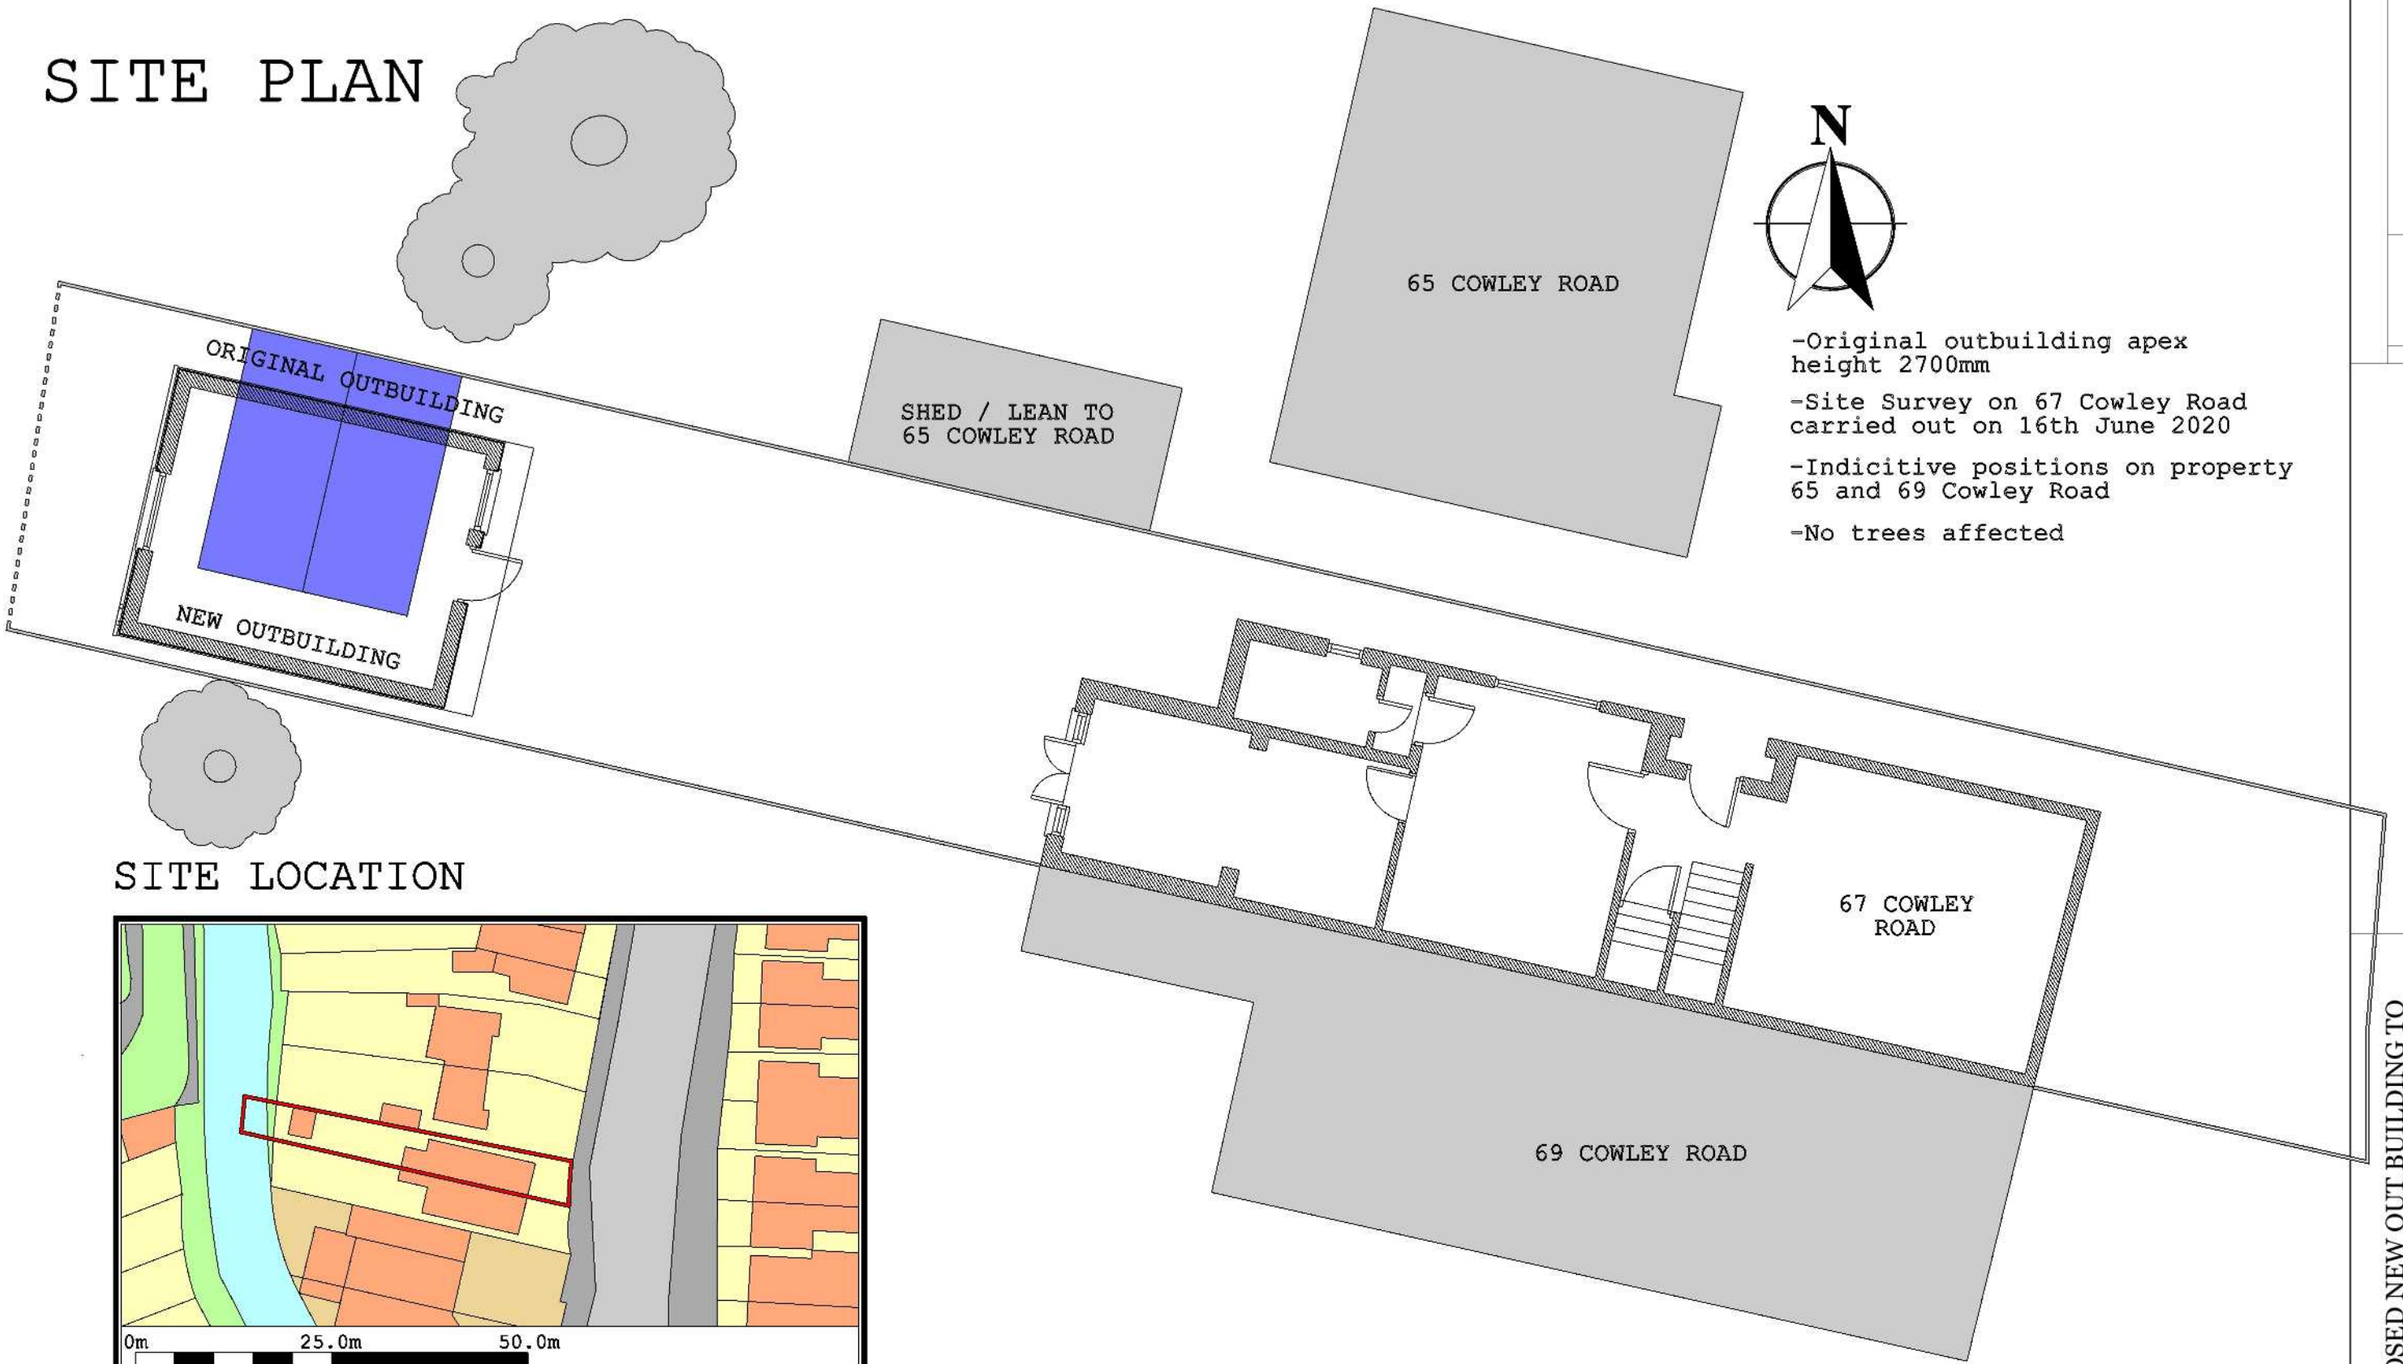

-Original outbuilding apex height 2700mm

-Site Survey on 67 Cowley Road carried out on 16th June 2020

-Indicitive positions on property 65 and 69 Cowley Road

-No trees affected

SITE LOCATION

67 COWLEY ROAD. UXBRIDGE. UB8 2AE

SCALE 1:100 @ A3

	DATE	13th July 2020
	DRAWING NO	67CR006
	REVISED	
	DRAWN BY	G Edwards

SCALE - 1:100 @ A3

PROPOSED NEW OUT BUILDING TO
EXISTING FOUR BEDROOM PROPERTY
67 COWLEY ROAD. UXBRIDGE. UB8 2AE

A	3