
SITE PLAN

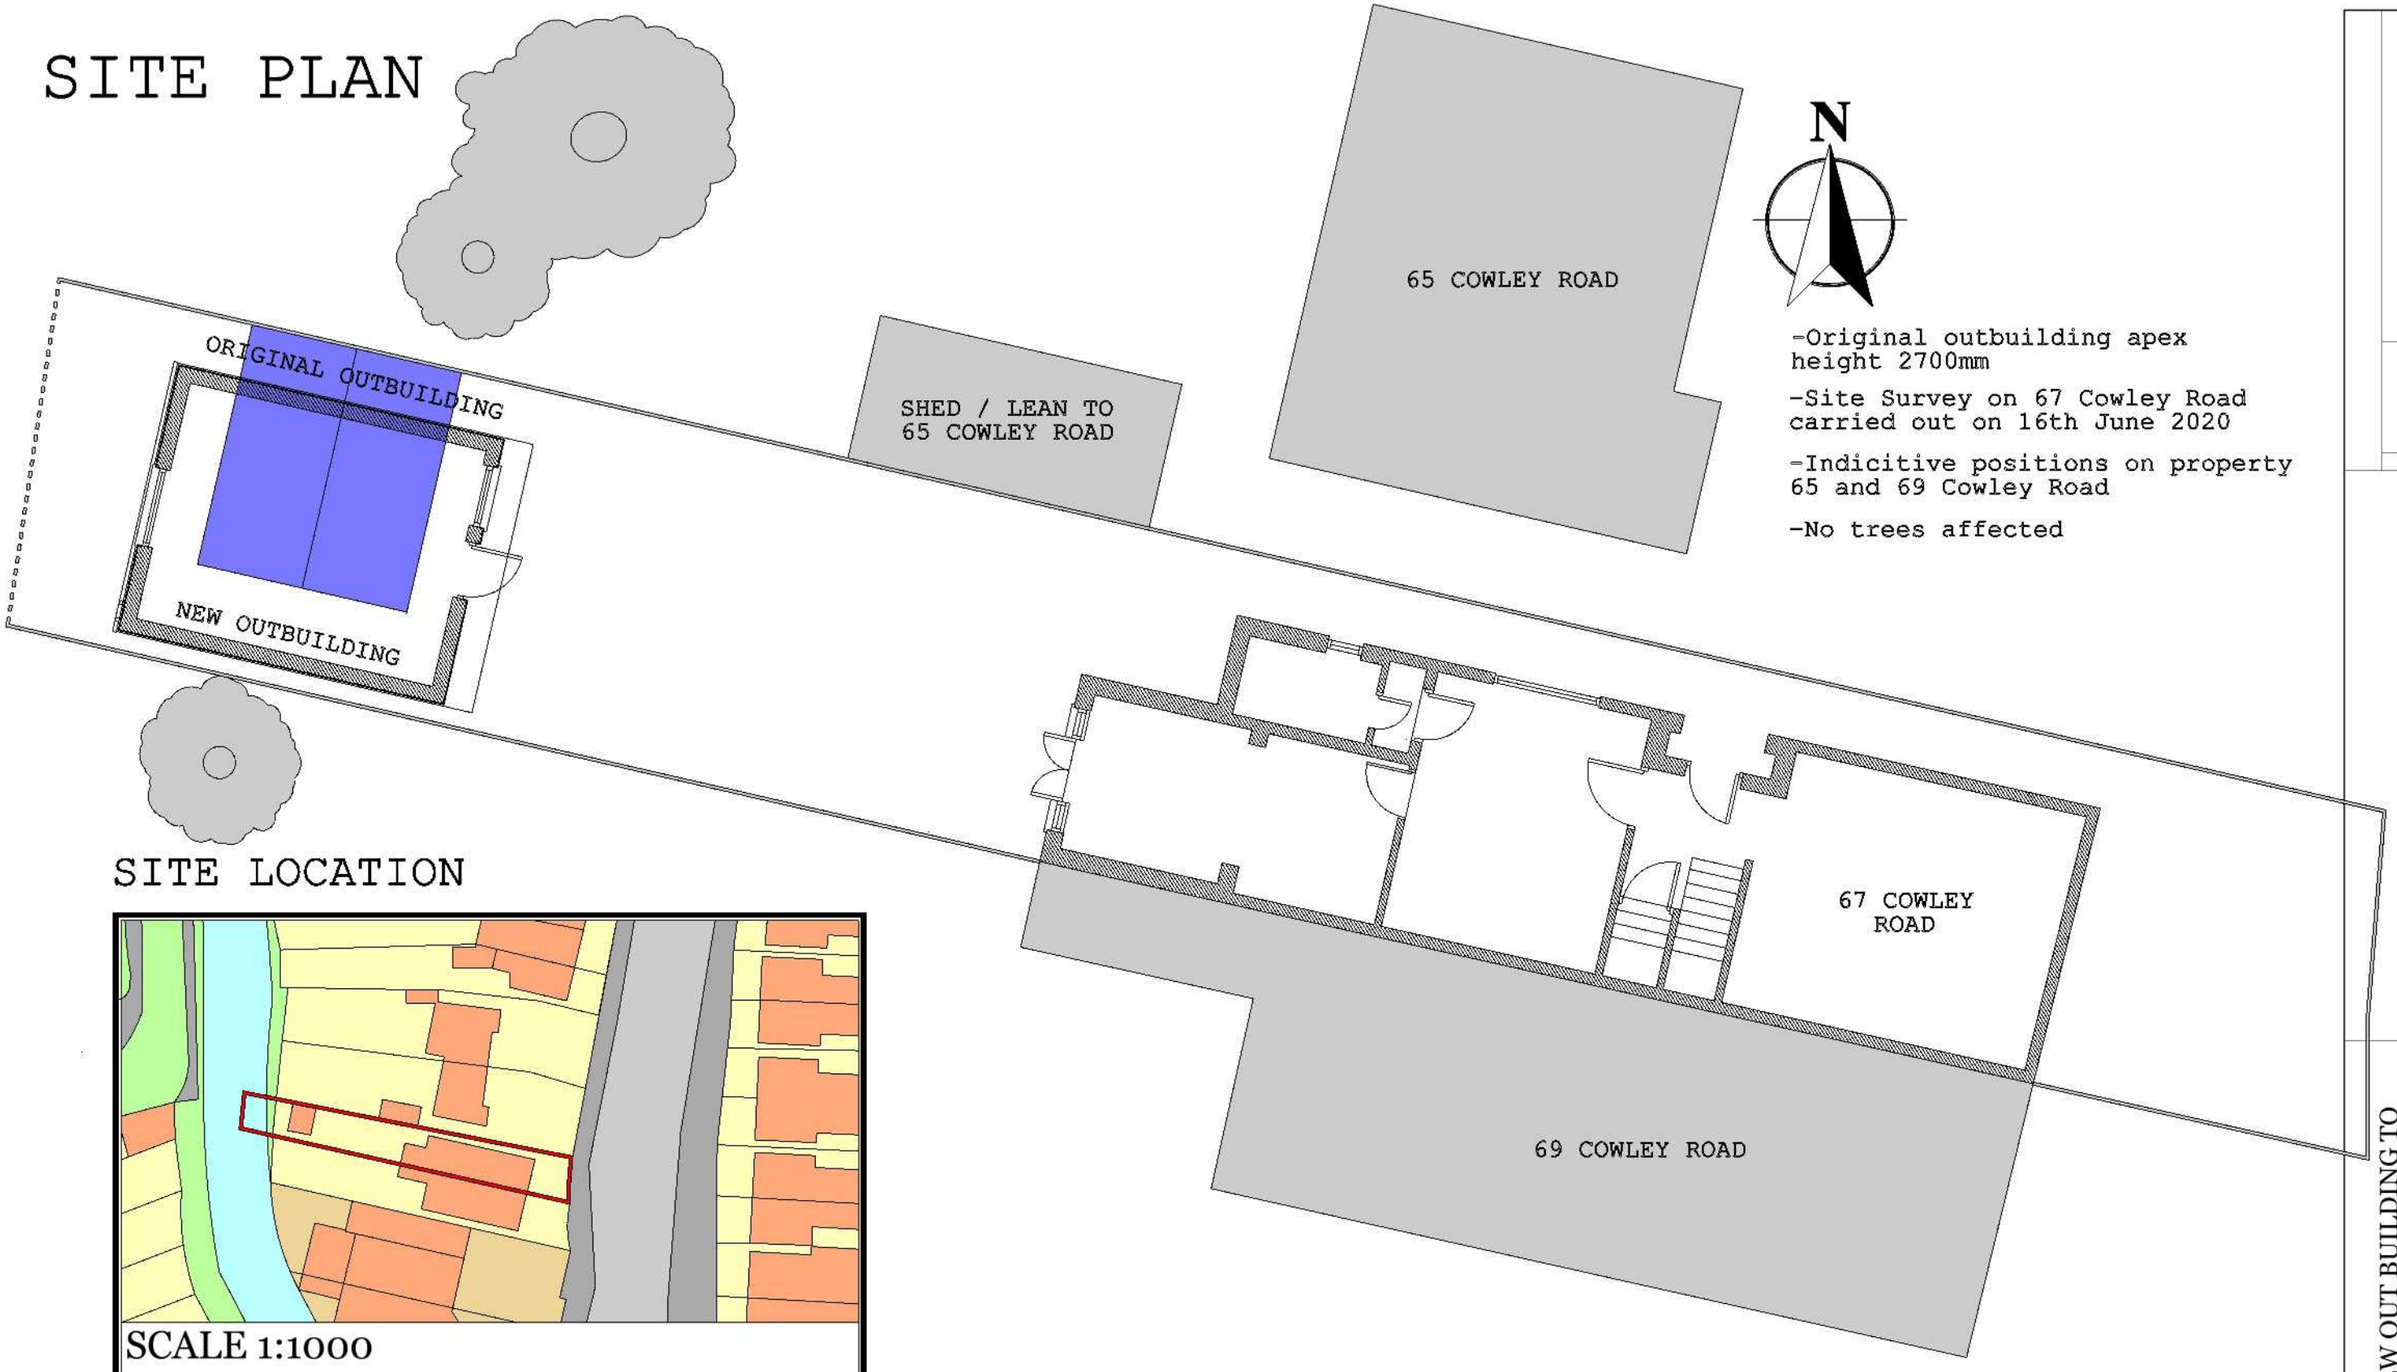

N

-Original outbuilding apex height 2700mm

-Site Survey on 67 Cowley Road carried out on 16th June 2020

-Indicitive positions on property 65 and 69 Cowley Road

-No trees affected

SITE LOCATION

67 COWLEY ROAD. UXBRIDGE. UB8 2AE

SCALE: 1:100 @ A3

DATE	24th JUNE 2020
DRAWING No	67CR002
REVISED	
DRAWN BY	G Edwards

SCALE - 1:100 @ A3

PROPOSED NEW OUT BUILDING TO
EXISTING FOUR BEDROOM PROPERTY
67 COWLEY ROAD. UXBRIDGE. UB8 2AE

A	3