
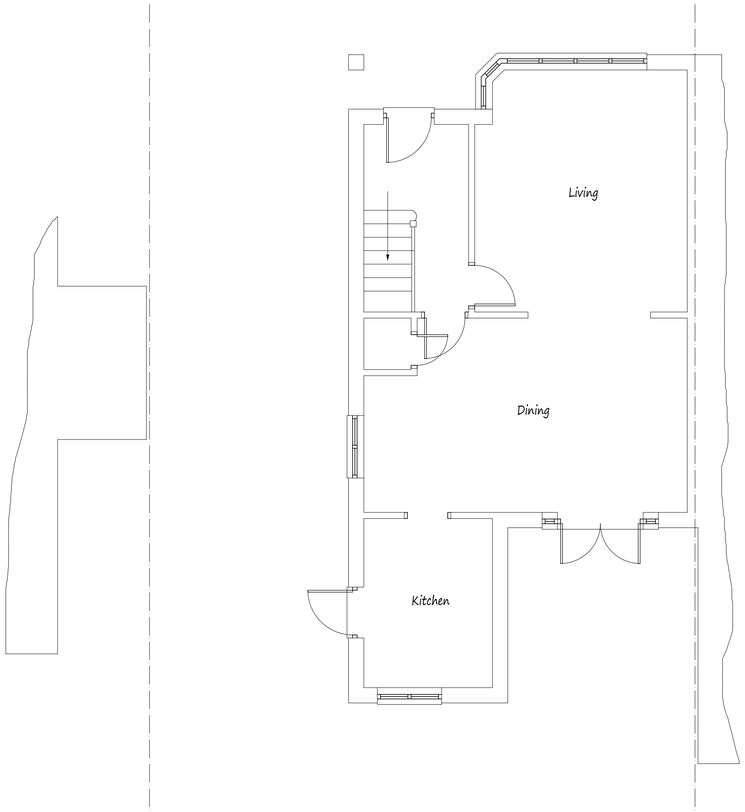


Existing Ground Floor Plan

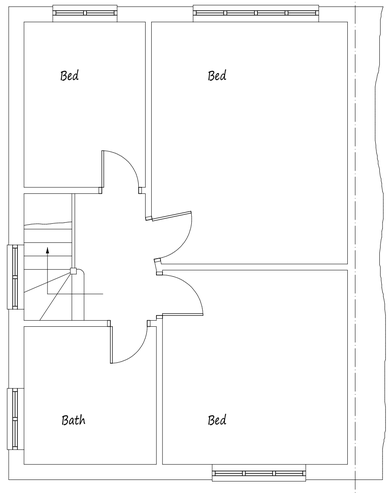

Existing First Floor Plan

This drawing to be read in conjunction with Drg No 4406/02

Existing Elevations



Front Elevation





Side Elevation



Rear Elevation

Scale Bars

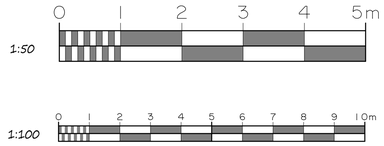

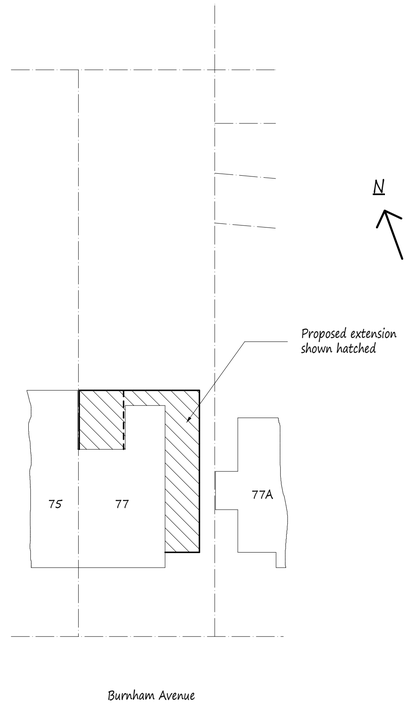

Site Plan scale 1:200

NOTES:
All dimensions must be checked on site and not scaled from this drawing.

A		
	Date	Revisions

Copyright

Pottle & Co Ltd.
Building Design &
Management Services

Suite A
128 Manor Way
Ruislip
Middlesex
HA4 8HR

Tel: 01895 622800
www.pottle.uk.com

Client
Mr & Mrs Mistry

Job Title

77 Burnham Avenue
Ickenham
Middlesex

Drawing Title

Existing Details and Site Plan

Scale
1:50. 100. 200

Date	Drawn by
July 2020	MDP

Drg No.
4406/01