


FRONT ELEVATION AS EXISTING

REAR EXTENSION AS EXISTING

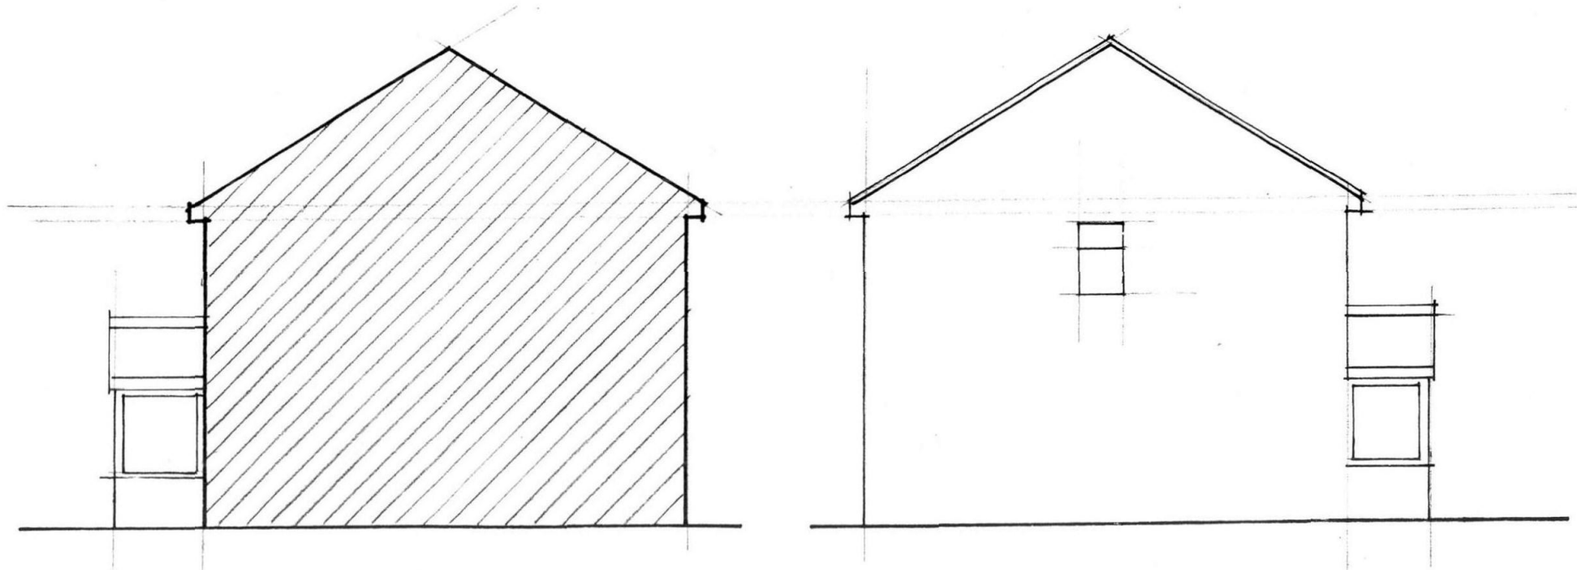

SIDE ELEVATION/SECTION AS EXISTING

SIDE ELEVATION AS EXISTING

Notes:

- All dimensions to be checked on site and not to be scaled from drawing;
- Party Wall Notices under PARTY WALL ACT 1996 must be served on adjoining owners prior to commencement of building works;
- The builder must maintain a safety culture at all times during the building works.
- No work to be carried out on project until construction drawings, Structural details and all consents are obtained

A		
	Date	Revisions

Copyright

ACADEMY ASSOCIATES
planning and architectural design consultants

16 Camborne Way, Heston, Middlesex, TW5 0PW
tel: 020 8577 3013; E-mail: bt_acad @yahoo.co.uk

Client:
MR S S SANDHU

Job Title:
52 PADDINGTON CLOSE
HAYES
MIDDLESEX UB4 9QH

LONDON BOROUGH OF HILLINGDON
RECEIVED
28 FEB 2012
PLANNING & COMMUNITY SERVICES

Drawing Title:
ELEVATIONS
AS EXISTING

Scale:
1:100
0 1 2 3 4 5

Date	Drawn by:
JUNE 2011	BT

Drawing No:	Rev.
SSS 003	