
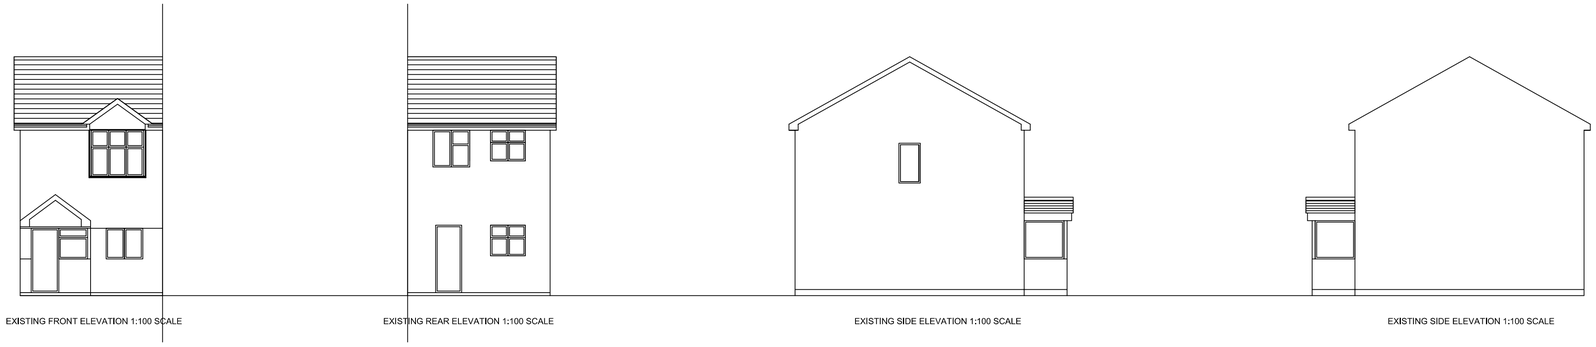


EXISTING FRONT ELEVATION 1:100 SCALE


EXISTING REAR ELEVATION 1:100 SCALE

EXISTING SIDE ELEVATION 1:100 SCALE

EXISTING SIDE ELEVATION 1:100 SCALE

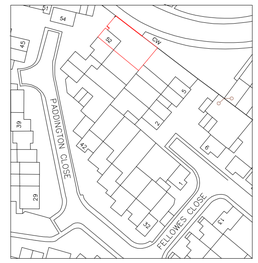

LOCATION PLAN 1:1250 SCALE

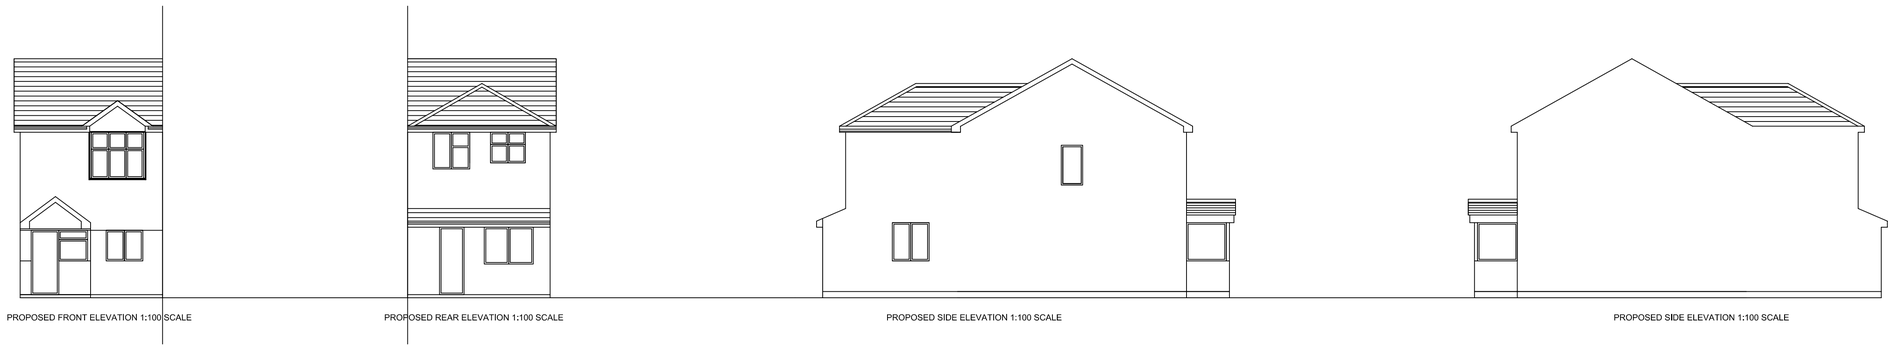


PROPOSED FRONT ELEVATION 1:100 SCALE


PROPOSED REAR ELEVATION 1:100 SCALE

PROPOSED SIDE ELEVATION 1:100 SCALE

PROPOSED SIDE ELEVATION 1:100 SCALE

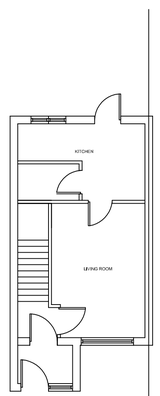


EXISTING GROUND FLOOR PLAN 1:100 SCALE

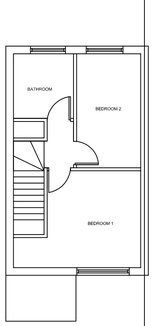


EXISTING FIRST FLOOR PLAN 1:100 SCALE

BOUNDARY LINE

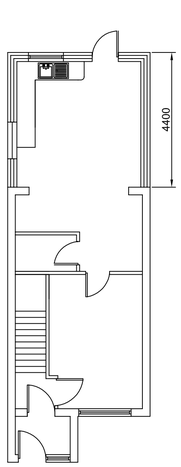


PROPOSED GROUND FLOOR PLAN 1:100 SCALE

BOUNDARY LINE

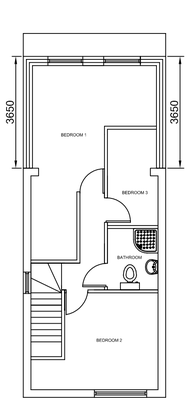

PROPOSED FIRST FLOOR PLAN 1;100 SCALE

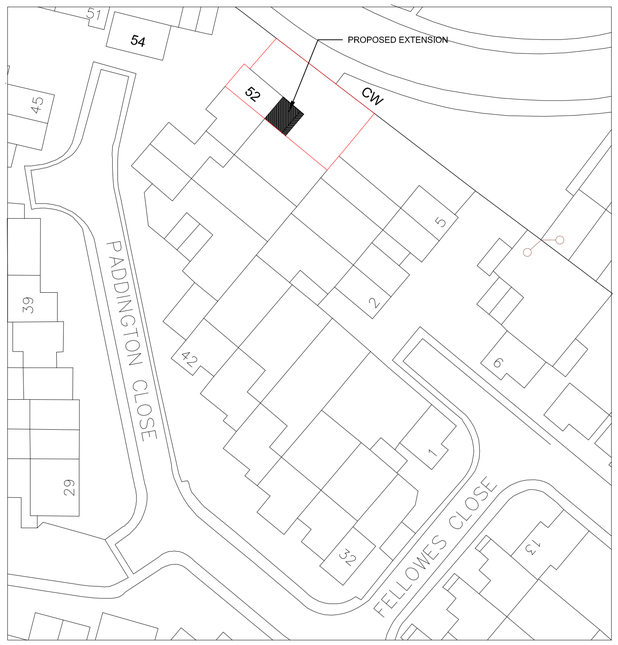

BLOCK PLAN 1;500 SCALE

DESCRIPTION:
PROPOSED DOUBLE PAR SINGLE STOREY REAR EXTENSION

CLIENT: MR SINGH
SITE ADDRESS:
52 PADDINGTON CLOSE
HAYES

SCALE: 1:100 @A1
DRAWING NUMBER: PL/ASB/1
DATE: SEP 2013
REVISIONS: 24 SEP 2013

e-mail:abstructuraldesigns@gmail.com
Tel: 0770 2167000

DISCLAIMER:
THESE ARE STRUCTURAL DRAWING AND SHOULD BE APPROVED BY LOCAL AUTHORITY OR APPROVED INSPECTOR BEFORE WORK CAN START.

DO NOT SCALE FROM DRAWING MEASUREMENTS TO BE TAKEN ON SITE.

PARTY WALL(ECT) ACT 1997 TO BE AGREED WITH ADJOINING NEIGHBOURS PRIOR TO COMMENCING WORKS.

ALL WORKS INCLUDING FOUNDATIONS, WASTE LINES, GUTTERING TO BE WITH IN BOUNDARY LINES OF SITE.