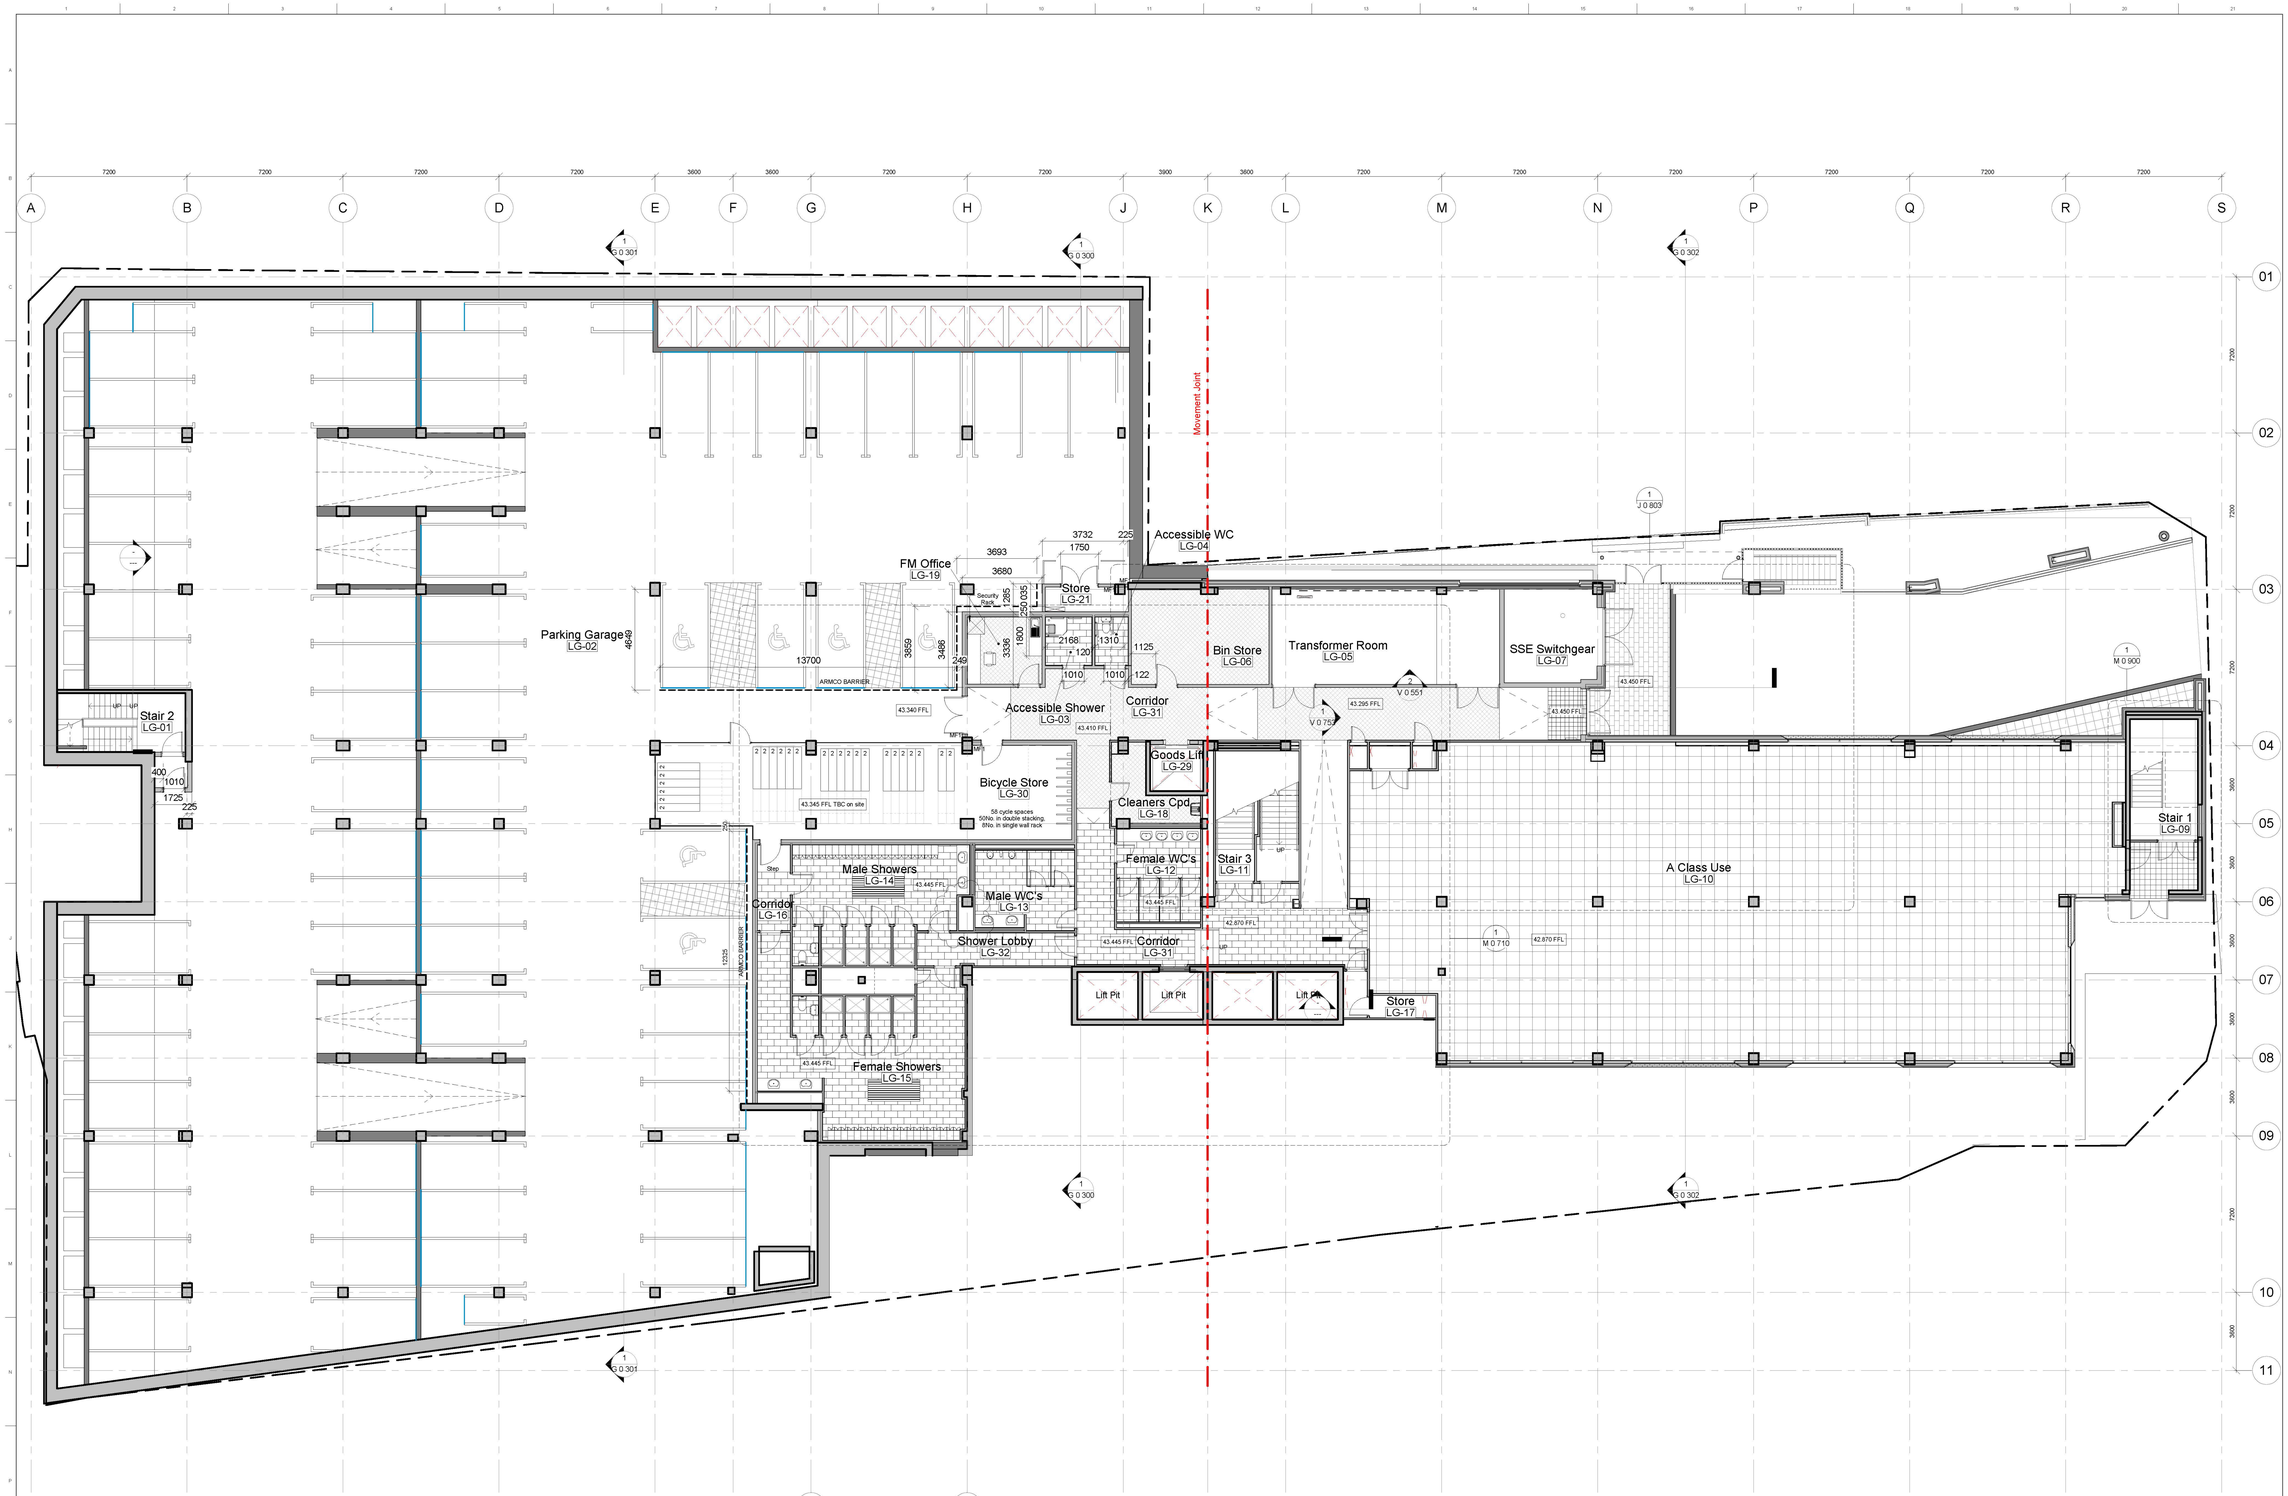



CLIENT

STRUCTURAL ENGINEER

SERVICES ENGINEER

COST CONSULTANT

KEY PLAN

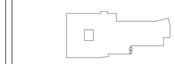

Belmont Road

0 5 10 m

NOTES:

DO NOT SCALE. FIGURED DIMENSIONS ONLY TO BE TAKEN FROM THIS DRAWING. CHECK DIMENSIONS ON SITE AND REPORT DISCREPANCIES TO THE ARCHITECT.

THIS DRAWING IS PROTECTED BY COPYRIGHT.

No.	Date	Comments	Drawn	Checked

Revisions

Issue Status

-

Leslie Clark

Project
Belmont

Sheet Title
Basement Level -01 Floor Plan - GA

Existing

lg bennett Project No.	Series	Zone	Drawing Number	Rev.
A10150	G	0	100	

20/07/2016 16:00:07