


GROUND FLOOR PLAN
SCALE 1:50

39 PIKESTONE CLOSE
HAYES
MIDDLESEX
UB4 9QT
10-05-2012

1:50

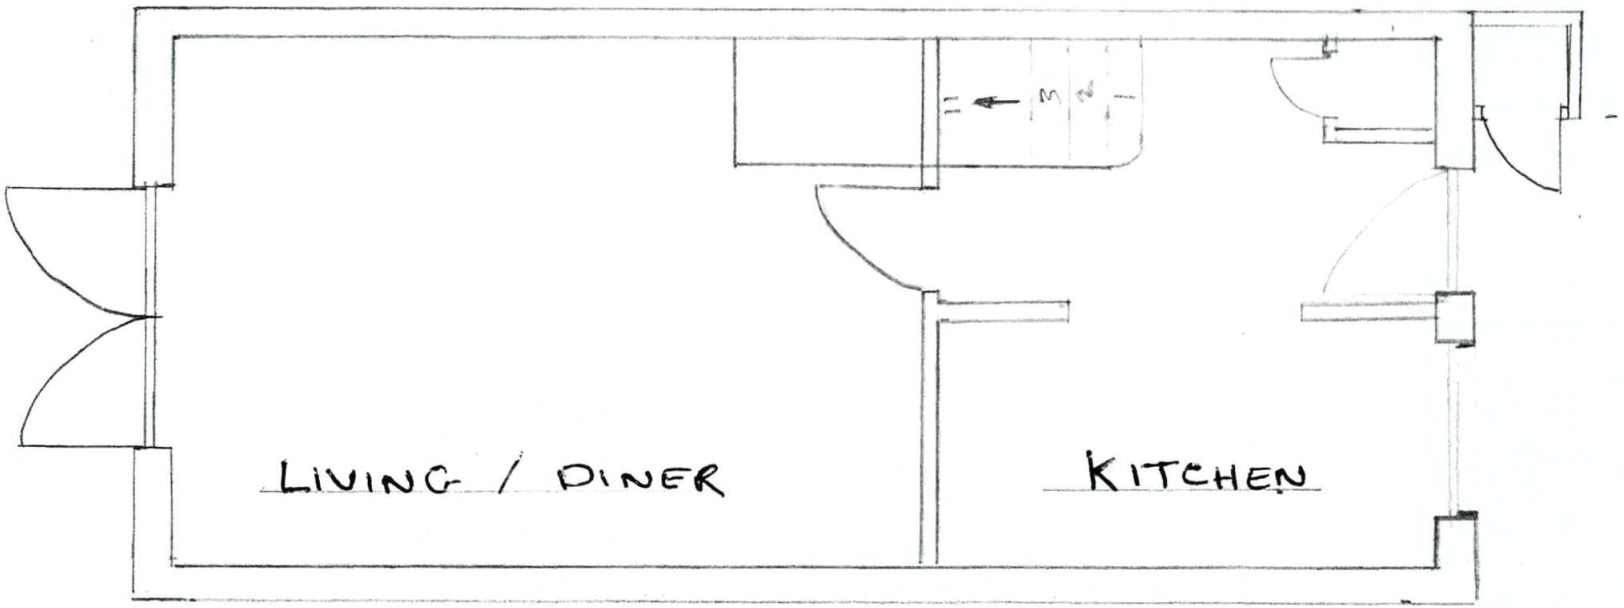