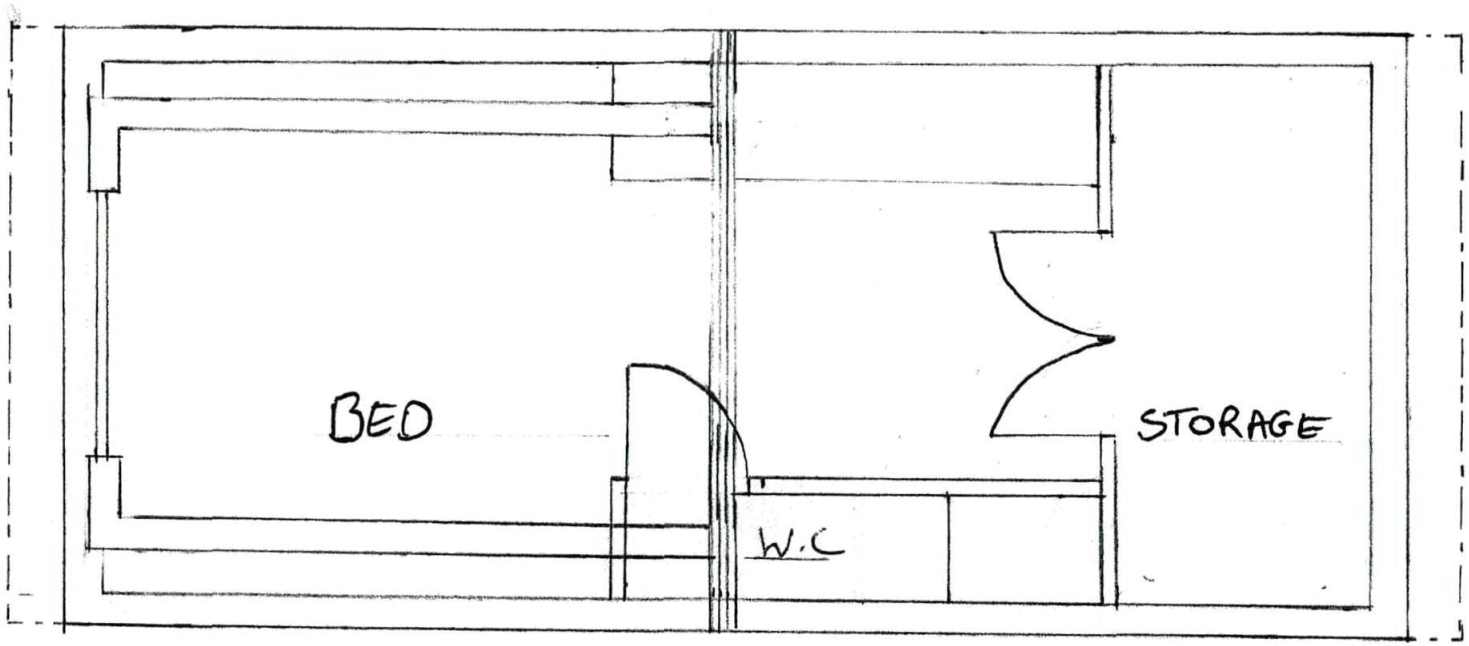


PROPOSED SECOND FLOOR PLAN

SCALE 1:50

39 PIKESTONE CLOSE,
HAYES,
MIDDLESEX,
UB4 9QT

10-05-2012

LON BORO OF HILLINGDON
RECEIVED
22 MAY 2012
PLANNING & TRANSPORTATION
GROUP

1:50

