

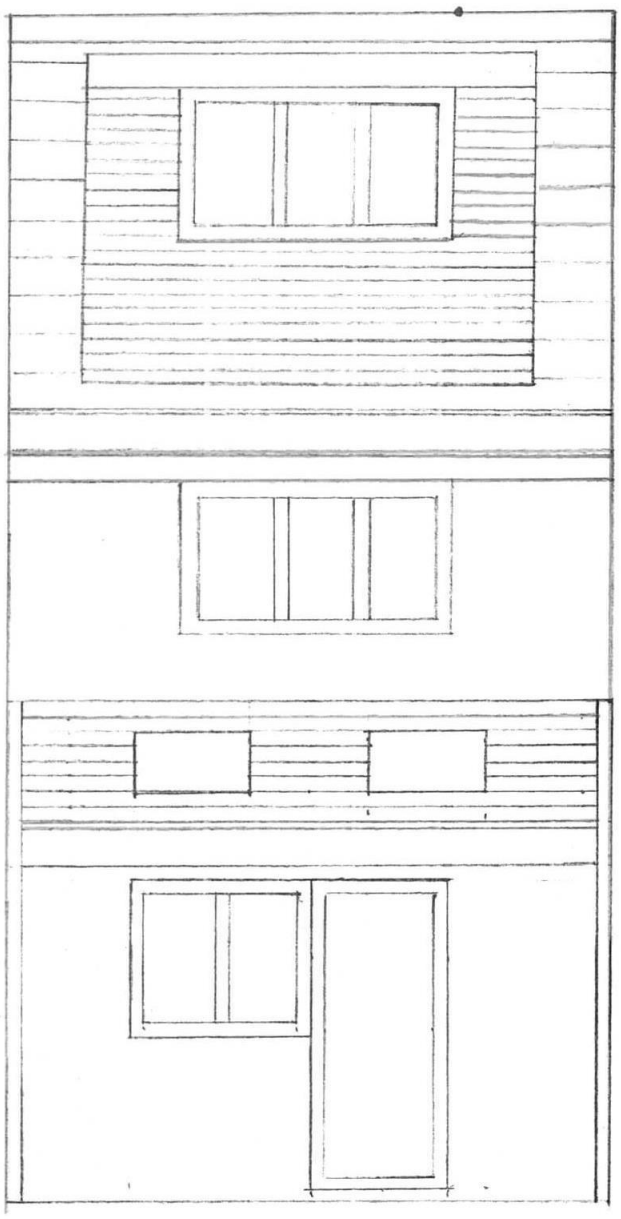



PROPOSED REAR ELEVATION

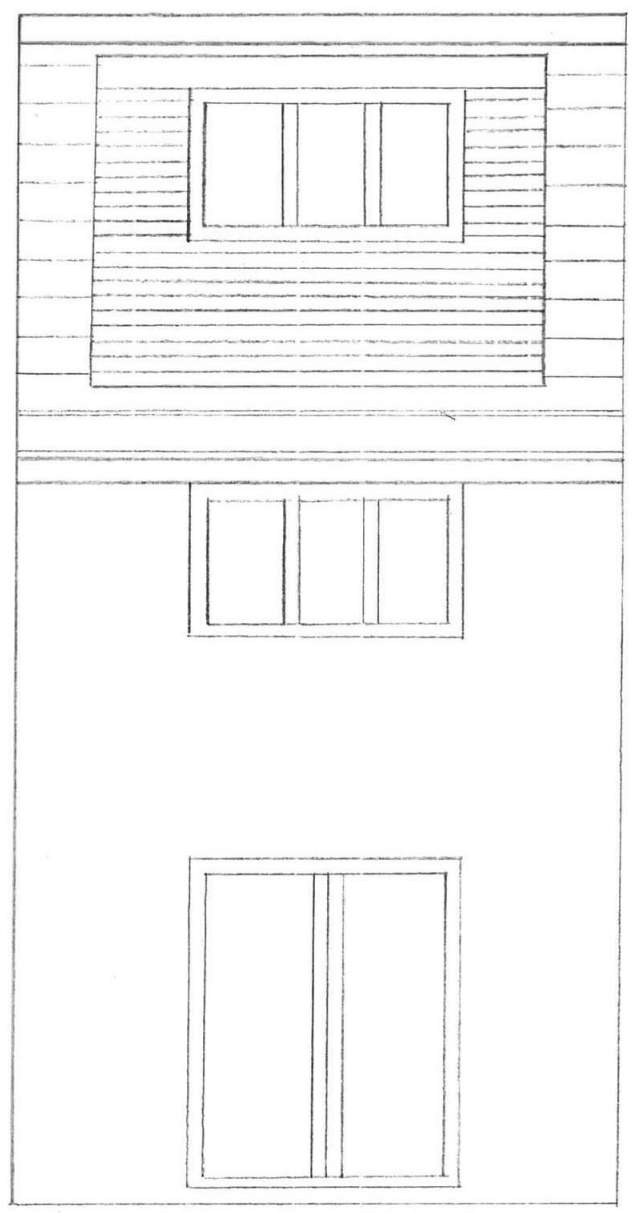

EXISTING REAR ELEVATION

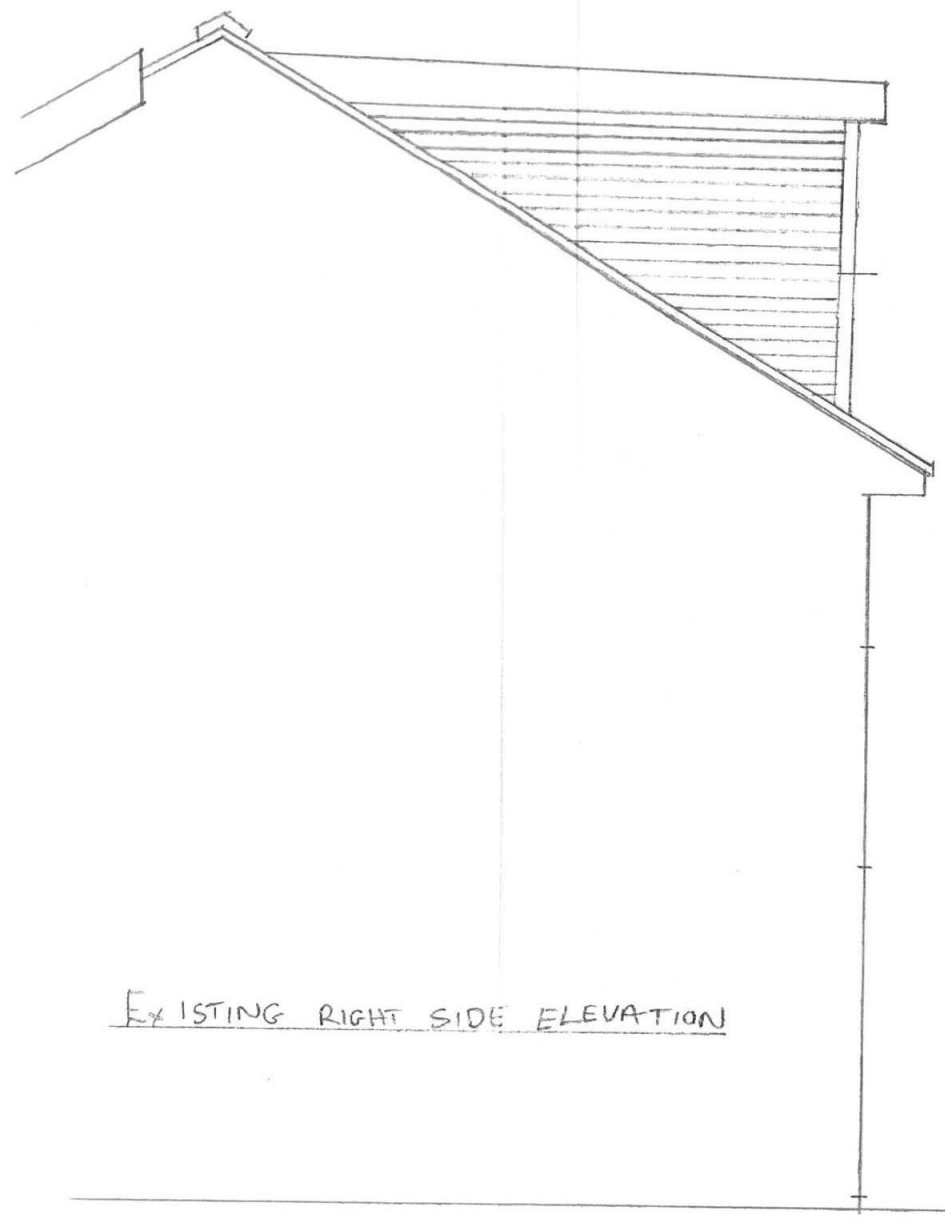

EXISTING RIGHT SIDE ELEVATION

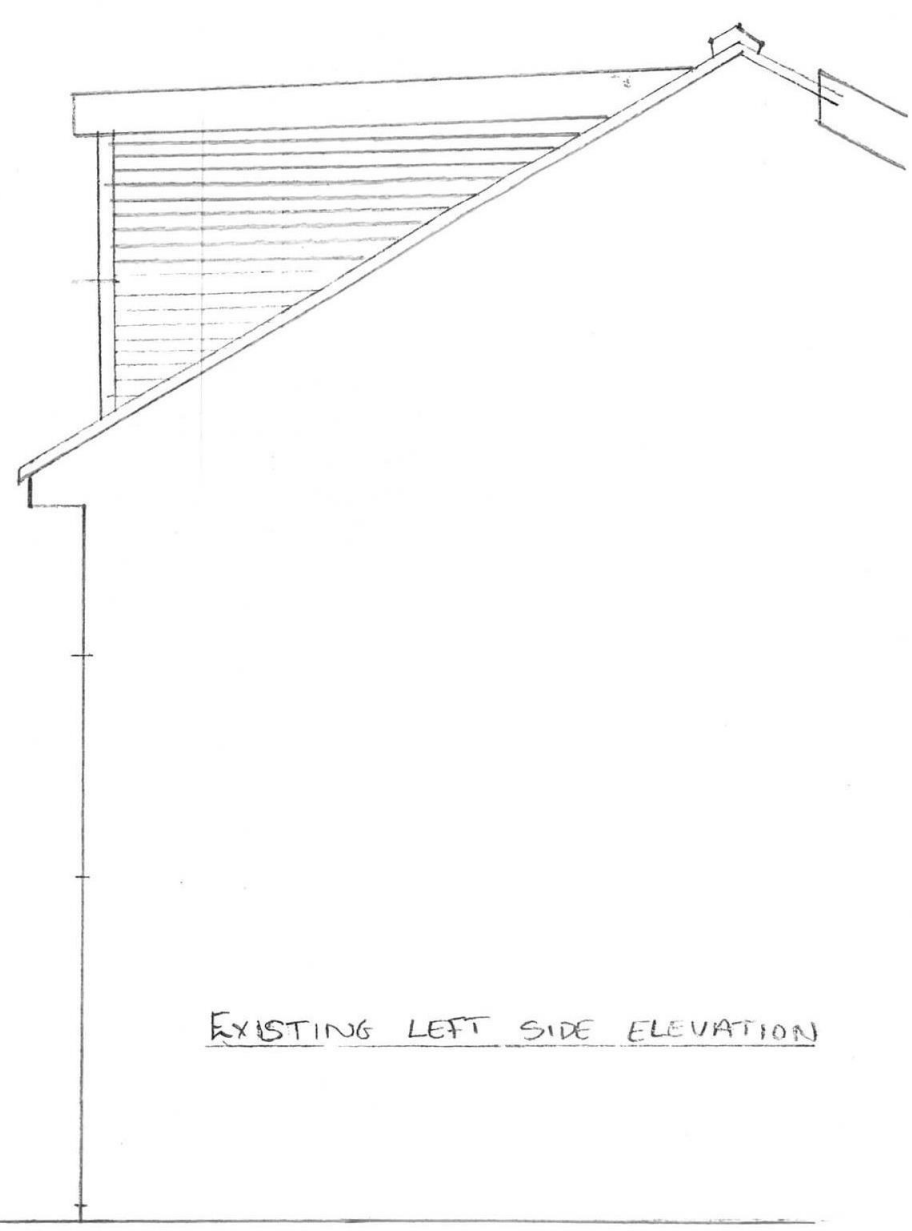

EXISTING LEFT SIDE ELEVATION

0 1 2 3 4 5

SCALE IN METERS 1:50 AT A3 PAPER SIZE.

Steven Campos
39 Pikkestone Close
Hayes
Middlesex
UB4 9QT

Rear Extention
Scale 1:50
Date 22-09-2014
Drawing No. PIK-1
Rev. A