
1:500



1:1250



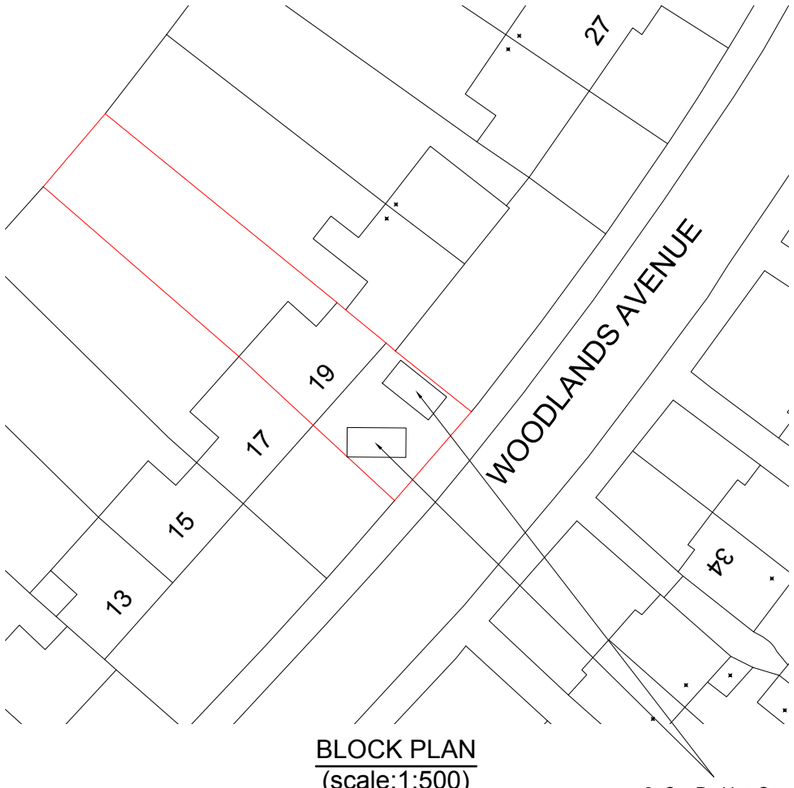

BLOCK PLAN
(scale:1:500)

2- Car Parking Spaces
2.4m X 4.8m



LOCATION PLAN
(scale:1:1250)

BANCIL PARTNERSHIP LTD

27-29 The Broadway, Southall, Middx, UB1 1JY Tel: 020 8574 4546 Fax: 020 8574 4526

Dimensions to be verified on site
DO NOT SCALE FROM THIS DRAWING.
Any areas indicated on this drawing are for guidance only.
No responsibility is taken for their accuracy.

This drawing is the property of **BANCIL PARTNERSHIP LTD**
Copyright is reserved by them and the drawing is issued on the condition that it is not copied, reproduced, retained or disclosed to any unauthorised person, either wholly or in part without the consent in writing of **BANCIL PARTNERSHIP LTD**

Site Address:

19, Woodlands Avenue,
Eastcote,
HA4 9RL.

Client Detail:

19, Woodlands Avenue,
Eastcote,
HA4 9RL.

Title:

Block & Location Plan

Scale: as shown

Paper Size: A3

Drawn By: NM

Checked By: PP

Date: 06/2015


Drawing No. PL2/PP/2343 - 06

Revisions:


Rev	Revision	Date

1:100


0 1 2 5 10 Meter

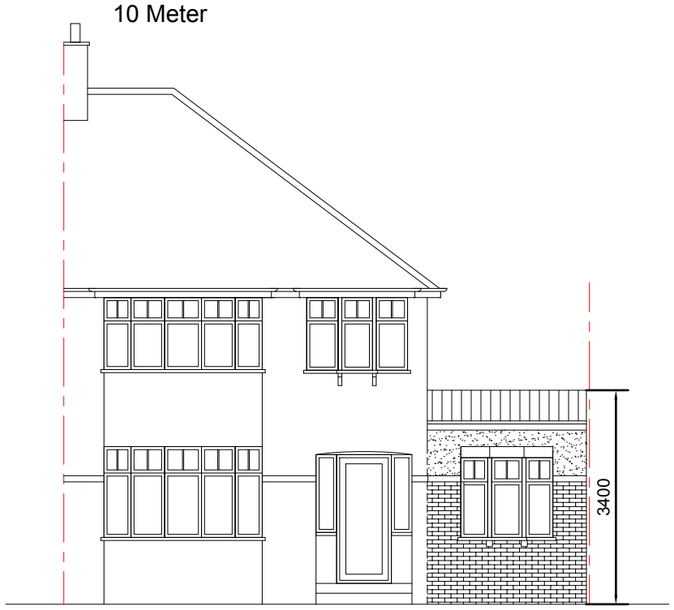


PROPOSED FRONT ELEVATION

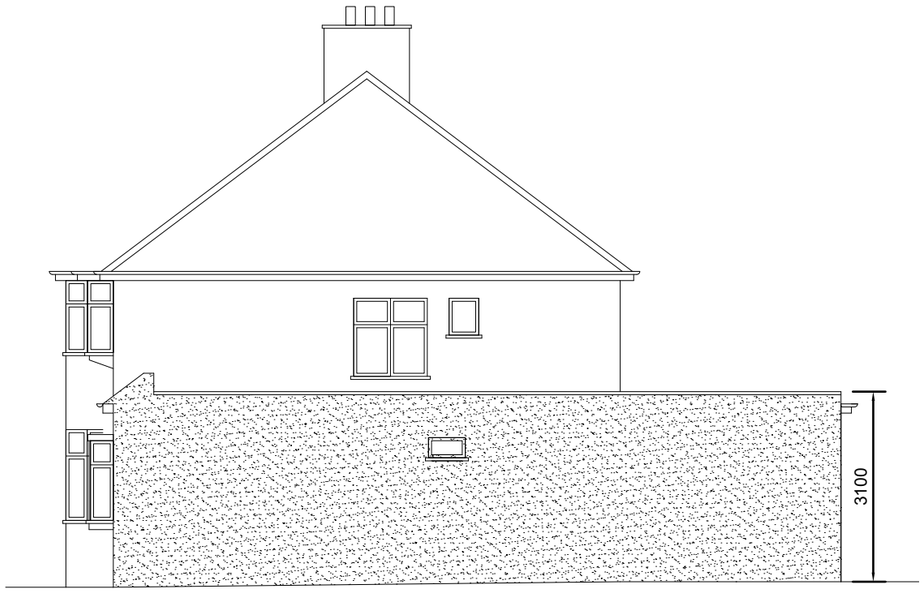

PROPOSED SIDE ELEVATION

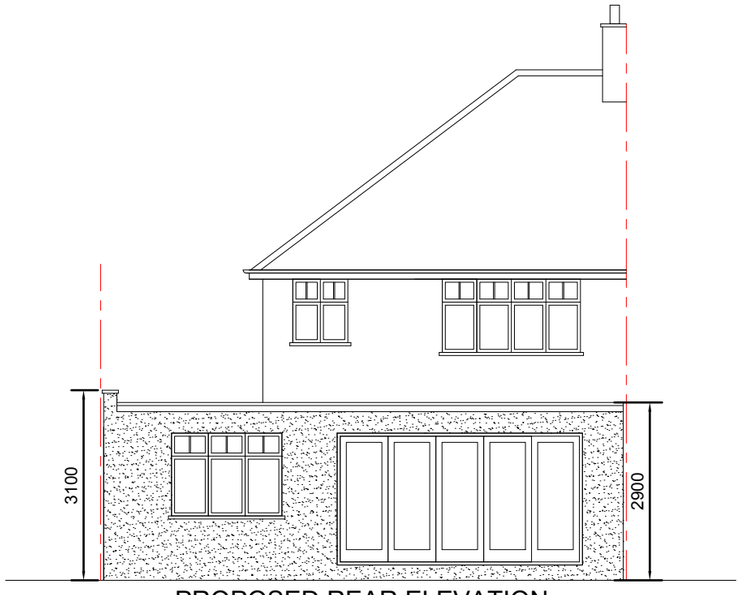

PROPOSED REAR ELEVATION

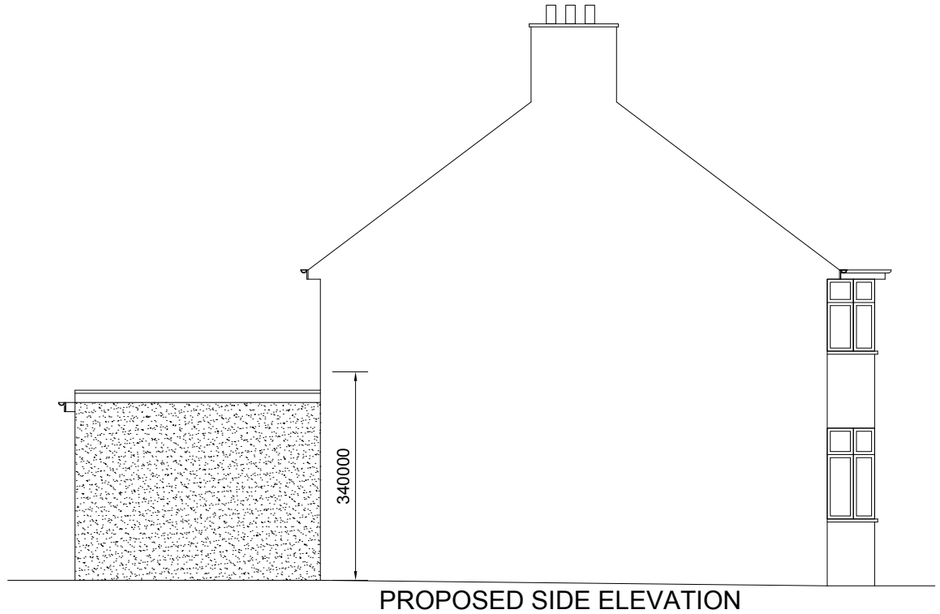

PROPOSED SIDE ELEVATION

BANCIL PARTNERSHIP LTD

Dimensions to be verified on site
DO NOT SCALE FROM THIS DRAWING.
Any areas indicated on this drawing are for guidance only.
No responsibility is taken for their accuracy.

This drawing is the property of **BANCIL PARTNERSHIP LTD**
Copyright is reserved by them and the drawing is issued on the condition that it is not copied, reproduced, retained or disclosed to any unauthorised person, either wholly or in part without the consent in writing of **BANCIL PARTNERSHIP LTD**

27-29 The Broadway, Southall, Middx, UB1 1JY Tel: 020 8574 4546 Fax: 020 8574 4526

Site Address:

19, Woodlands Avenue,
Eastcote,
HA4 9RL.

Client Detail:

19, Woodlands Avenue,
Eastcote,
HA4 9RL.

Title:

Proposed Elevations

Scale: 1:100 Paper Size: A3

Drawn By: NM
Checked By: PP
Date: 06/2015
Drawing No. PL2/VPP/2343 - 05

Revisions:

Rev	Revision	Date

1:100

0 1 2 5 10 Meter




EXISTING FRONT ELEVATION



EXISTING SIDE ELEVATION



EXISTING REAR ELEVATION

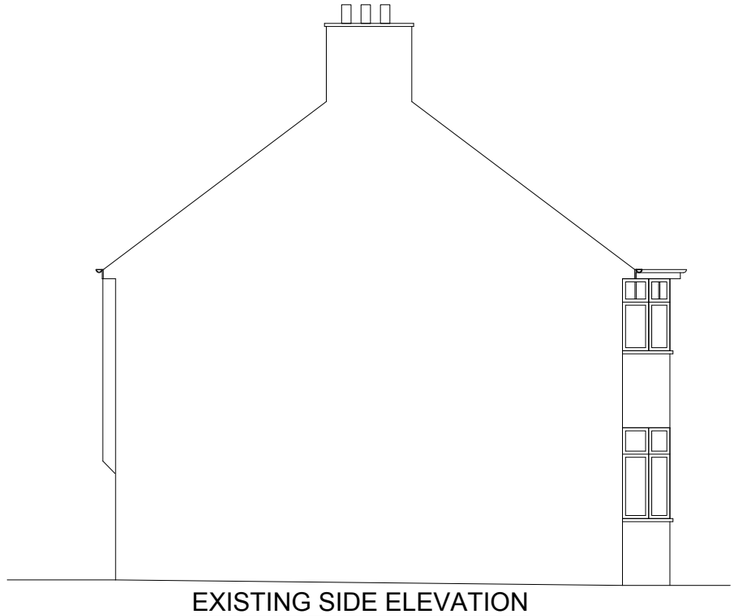

EXISTING SIDE ELEVATION

BANCIL PARTNERSHIP LTD

27-29 The Broadway, Southall, Middx, UB1 1JY Tel: 020 8574 4546 Fax: 020 8574 4526

Dimensions to be verified on site
DO NOT SCALE FROM THIS DRAWING.
Any areas indicated on this drawing are for guidance only.
No responsibility is taken for their accuracy.

This drawing is the property of **BANCIL PARTNERSHIP LTD**
Copyright is reserved by them and the drawing is issued on the condition that it is not copied, reproduced, retained or disclosed to any unauthorised person, either wholly or in part without the consent in writing of **BANCIL PARTNERSHIP LTD**

Site Address:

19, Woodlands Avenue,
Eastcote,
HA4 9RL.

Client Detail:

19, Woodlands Avenue,
Eastcote,
HA4 9RL.

Title:

Existing Elevations

Scale: 1:100 Paper Size: A3


Drawn By: NM
Checked By: PP
Date: 06/2015
Drawing No. PL2/PP/2343 - 04

Revisions:

Rev	Revision	Date

1:50

0 1 2 5 10 Meter

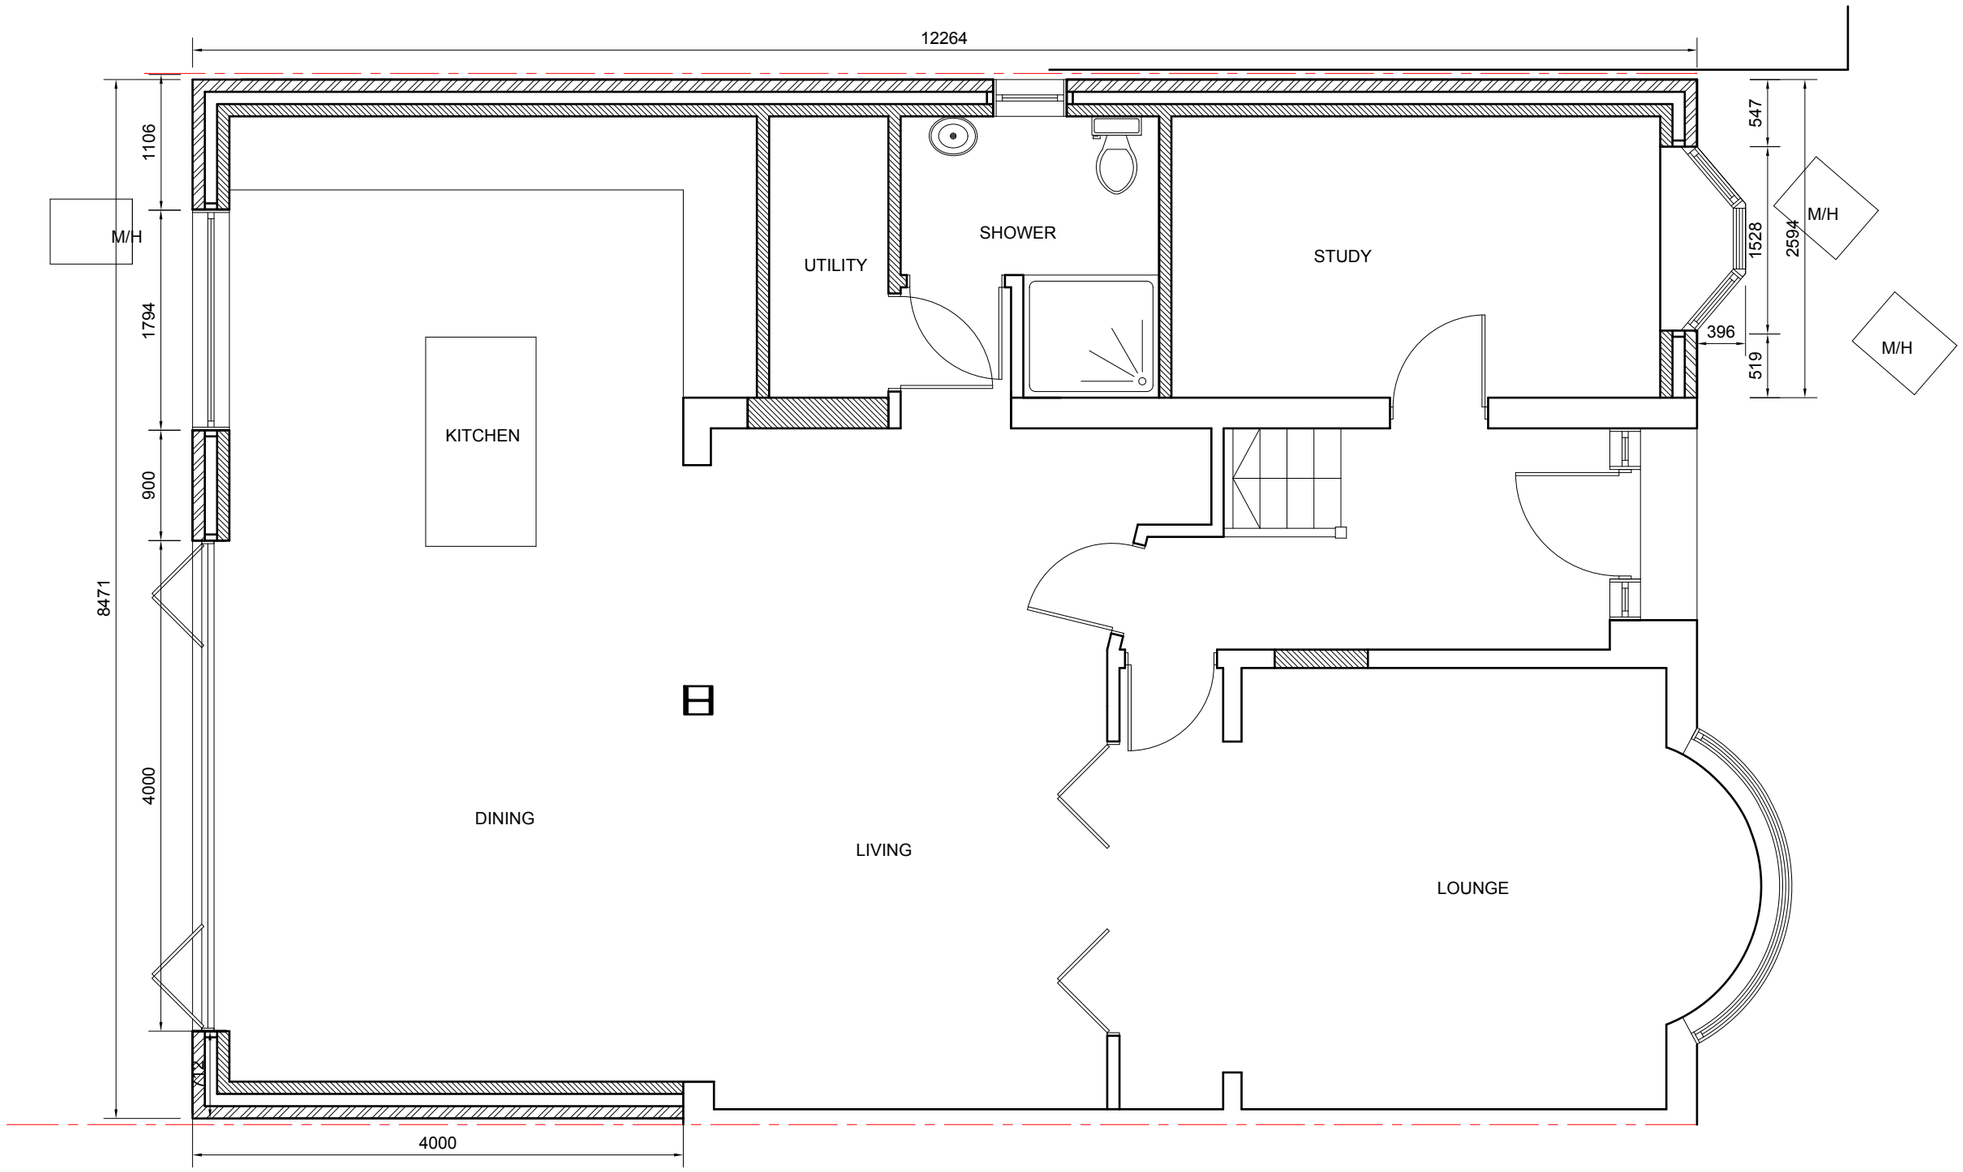

BANCIL PARTNERSHIP LTD

27-29 The Broadway, Southall, Middx, UB1 1JY Tel: 020 8574 4546 Fax: 020 8574 4526

Dimensions to be verified on site
DO NOT SCALE FROM THIS DRAWING.
Any areas indicated on this drawing are for guidance only.
No responsibility is taken for their accuracy.

This drawing is the property of **BANCIL PARTNERSHIP LTD**
Copyright is reserved by them and the drawing is issued on the condition that it is not copied, reproduced, retained or disclosed to any unauthorised person, either wholly or in part without the consent in writing of **BANCIL PARTNERSHIP LTD**

Site Address:

19, Woodlands Avenue,
Eastcote,
HA4 9RL.

Client Detail:

19, Woodlands Avenue,
Eastcote,
HA4 9RL.

Title:

Proposed Ground Floor Plan

Scale: 1:50 Paper Size: A3


Drawn By: NM
Checked By: PP
Date: 06/2015
Drawing No. PL2/PP/2343 - 03

Revisions:

Rev	Revision	Date

1:50

0 1 2 5 10 Meter

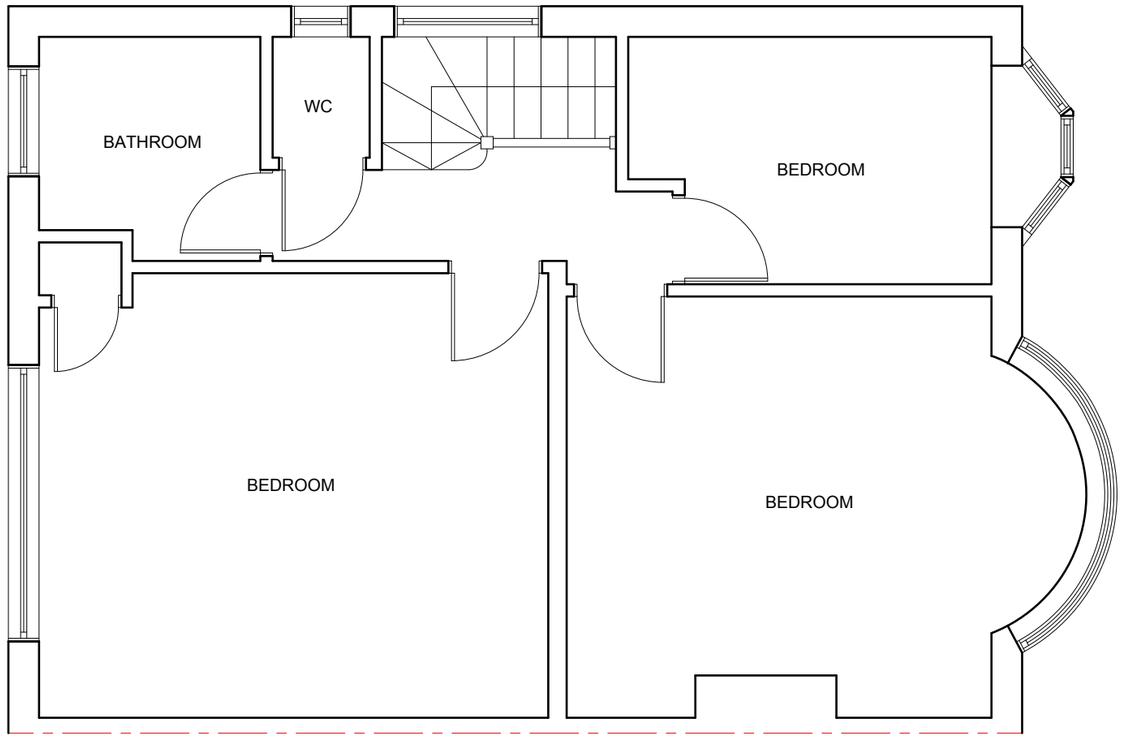

BANCIL PARTNERSHIP LTD

27-29 The Broadway, Southall, Middx, UB1 1JY Tel: 020 8574 4546 Fax: 020 8574 4526

Dimensions to be verified on site
DO NOT SCALE FROM THIS DRAWING.
Any areas indicated on this drawing are for guidance only.
No responsibility is taken for their accuracy.

This drawing is the property of **BANCIL PARTNERSHIP LTD**
Copyright is reserved by them and the drawing is issued on the condition that it is not copied, reproduced, retained or disclosed to any unauthorised person, either wholly or in part without the consent in writing of **BANCIL PARTNERSHIP LTD**

Site Address:

19, Woodlands Avenue,
Eastcote,
HA4 9RL.

Client Detail:

19, Woodlands Avenue,
Eastcote,
HA4 9RL.

Title:

Existing First Floor Plan

Scale: 1:50 Paper Size: A3


Drawn By: NM
Checked By: PP
Date: 06/2015
Drawing No. PL2/PP/2343 - 02

Revisions:

Rev	Revision	Date

1:50

0 1 2 5 10 Meter

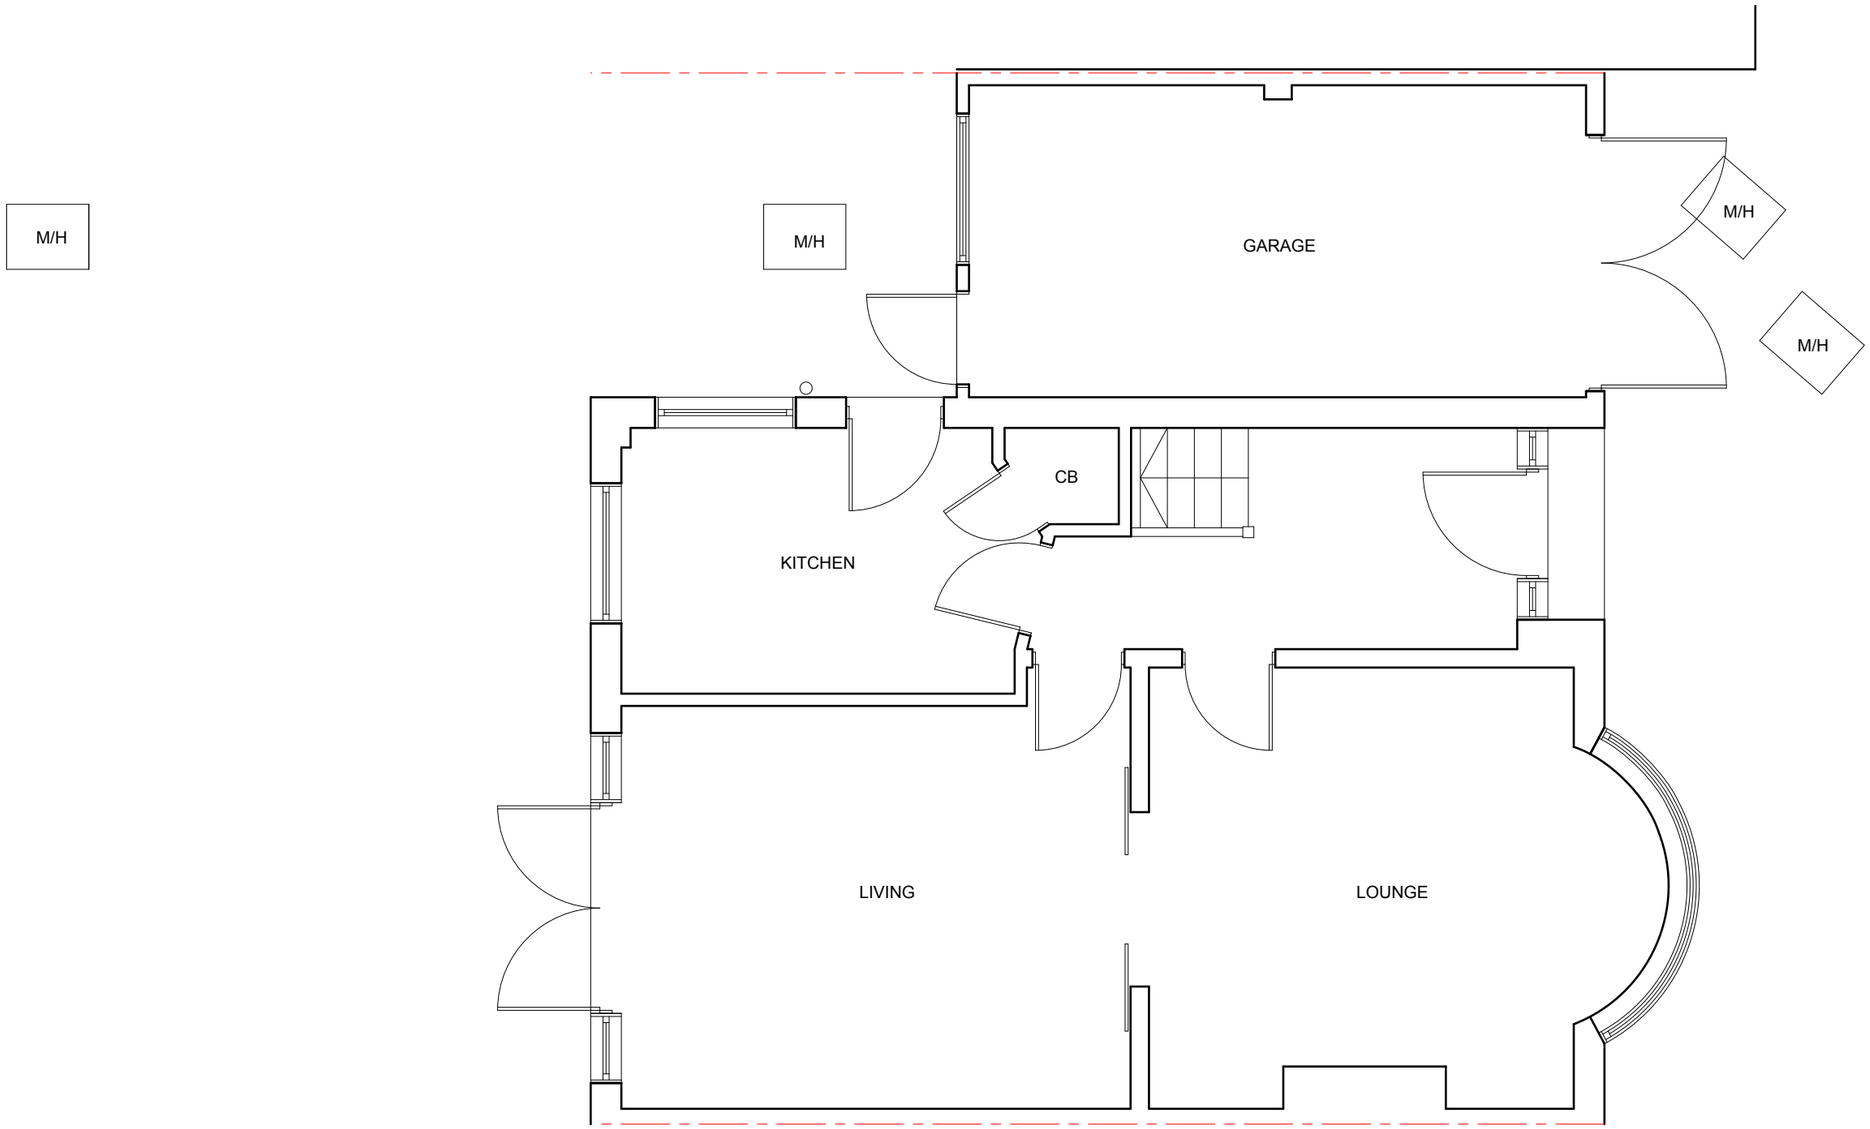

BANCIL PARTNERSHIP LTD

Dimensions to be verified on site
DO NOT SCALE FROM THIS DRAWING.
Any areas indicated on this drawing are for guidance only.
No responsibility is taken for their accuracy.

This drawing is the property of **BANCIL PARTNERSHIP LTD**
Copyright is reserved by them and the drawing is issued on the condition that it is not copied, reproduced, retained or disclosed to any unauthorised person, either wholly or in part without the consent in writing of **BANCIL PARTNERSHIP LTD**

27-29 The Broadway, Southall, Middx, UB1 1JY Tel: 020 8574 4546 Fax: 020 8574 4526

Site Address:

19, Woodlands Avenue,
Eastcote,
HA4 9RL.

Client Detail:

19, Woodlands Avenue,
Eastcote,
HA4 9RL.

Title:

Existing Ground Floor Plan

Scale: 1:50 Paper Size: A3

Drawn By: PP
Checked By: PP
Date: 06/2015
Drawing No. PL2/PP/2343 - 01

Revisions:

Rev	Revision	Date